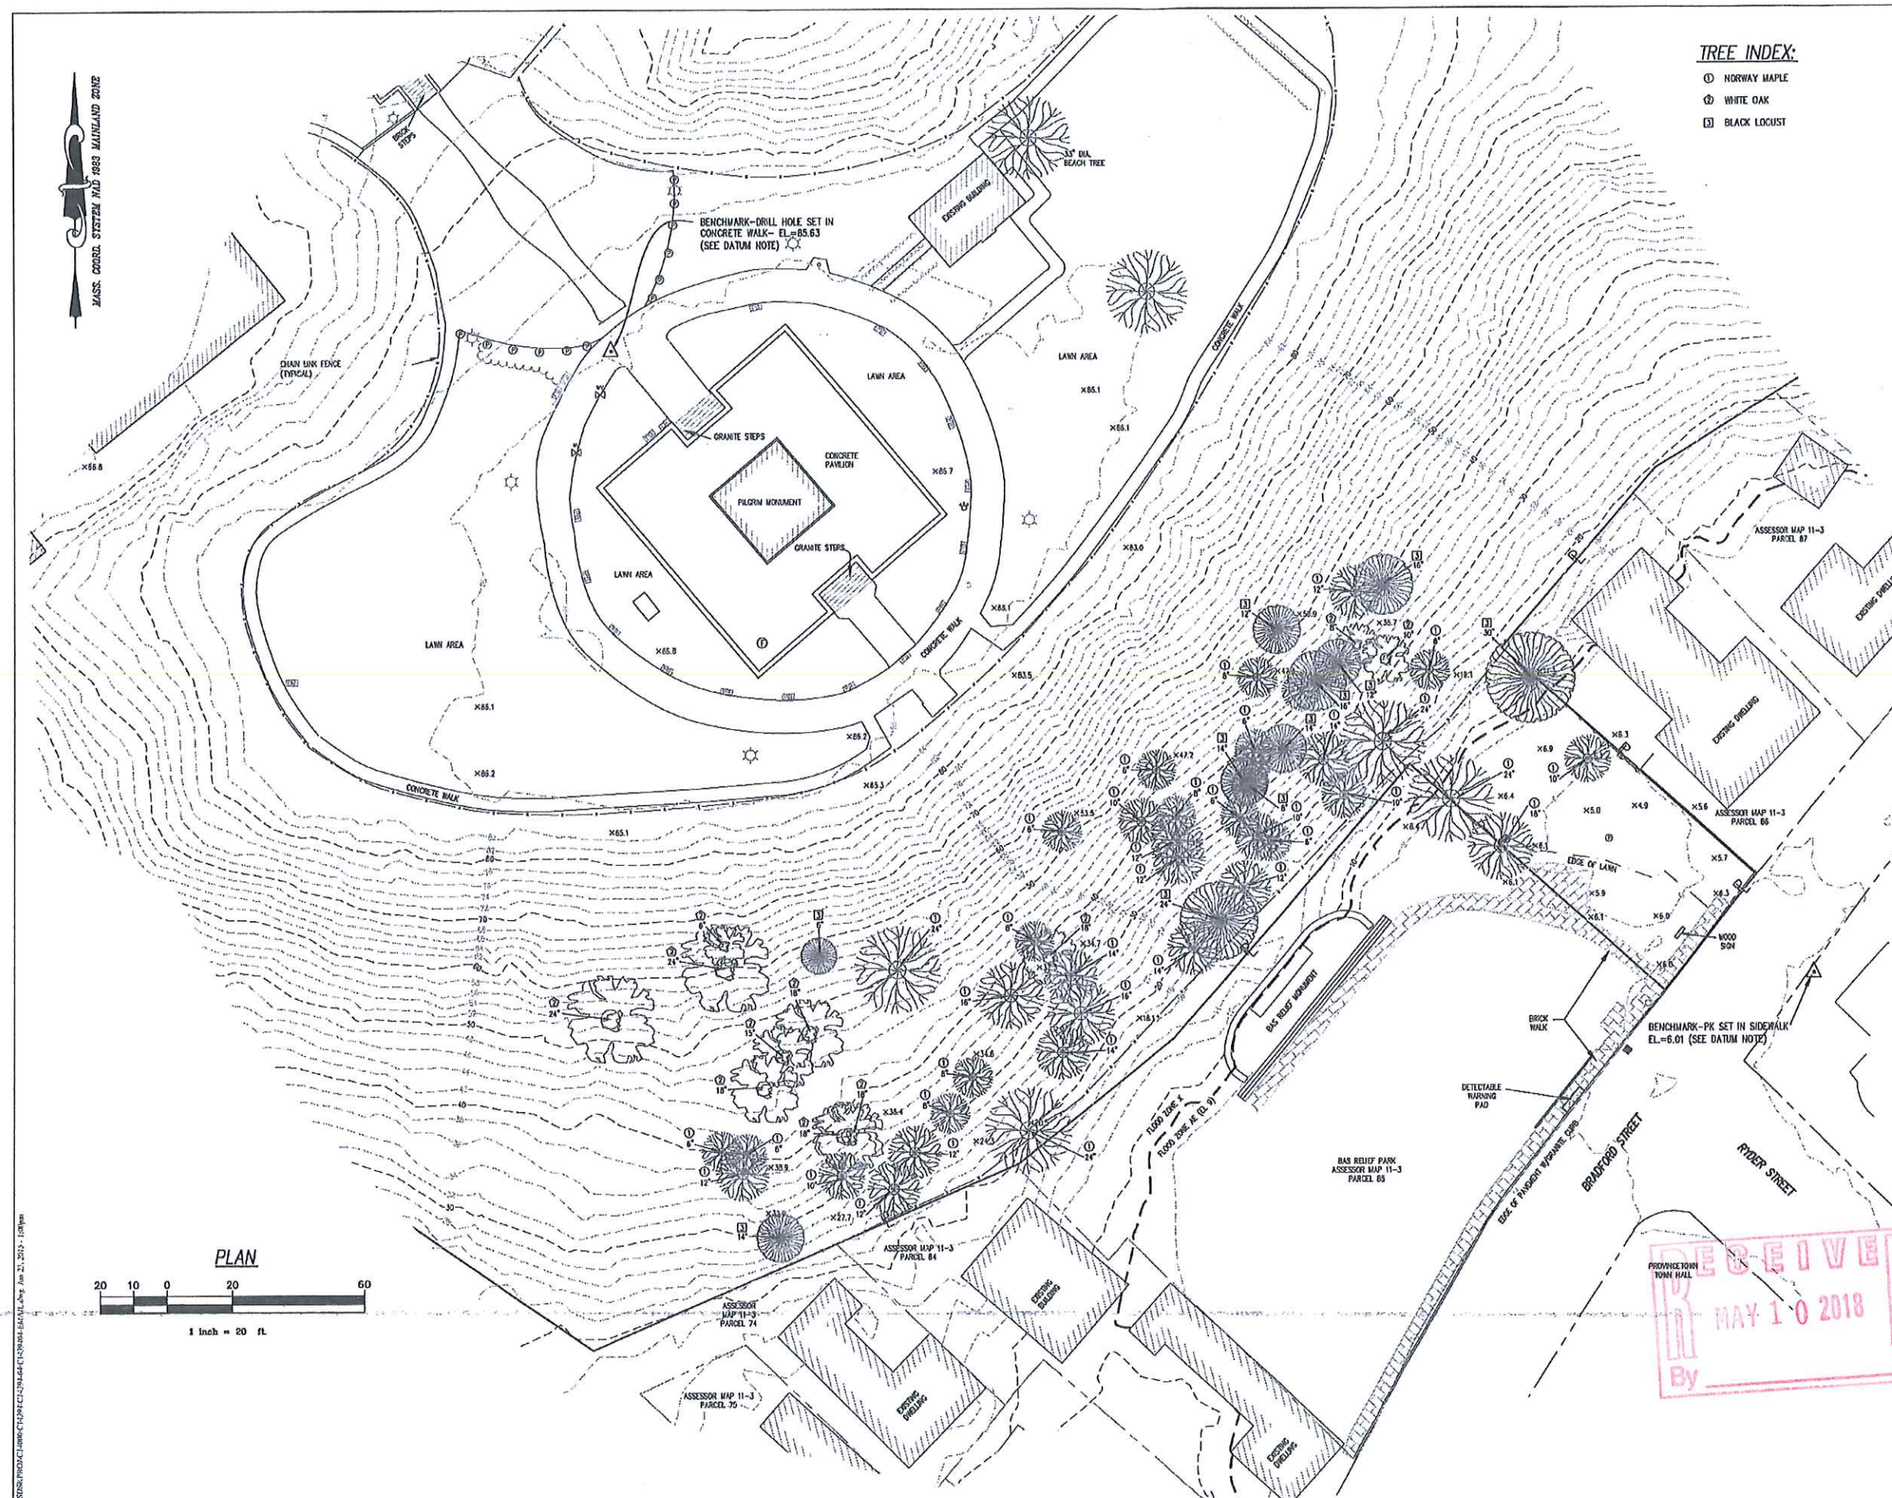

TREE INDEX:

1. NORWAY MAPLE
2. WHITE OAK
3. BLACK LOCUST

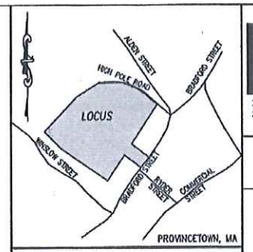

KEY MAP
NO SCALE

PLAN REFERENCES:

ASSESSORS MAP 12-1, PARCEL 27

PLAN BOOK 8, PAGE 129

L.C.P. 16813A

A PORTION OF THE TOPOGRAPHIC DATA SHOW HEREON IS FROM NORTH EAST 2011 LIDAR TERRAIN DATA DOWNLOADED FROM NOAA WEBSITE JANUARY, 2015.
TOPOGRAPHIC DATA SHOWN WITHIN PAVED ACCESS DRIVE'S, EDGE OF PAVEMENT, BRICK WALKS AND MONUMENT AREA ON BRADFORD STREET, TAKEN FROM ON THE GROUND SURVEY.

FLOOD NOTE:

FLOOD ZONE AE (EL 9) AS SHOWN ON FEMA FIRM PANEL #25001C0112J & #25001C0116J DATED JULY 16, 2014

DATUM NOTE:

ELEVATIONS SHOWN HEREON ARE BASED ON THE NORTH AMERICAN VERTICAL DATUM 1988 (NAVD 1988)

LEGEND

EXISTING

- BOUND
- CATCH BASIN
- MANHOLE
- GAS VALVE
- WATER VALVE
- HYDRANT
- ELECTRIC METER
- PULL BOX
- LIGHTPOST
- MISC. SIGN
- POST
- UTILITY POLE
- CHAIN LINK FENCE
- CONTOUR

RECEIVED
MAY 10 2018
By

COASTAL ENGINEERING COMPANY, INC.
260 Cranberry Hwy, Orleans, MA 02653
508.255.6511 Fax: 508.255.6700

NO.	DATE	REVISION	BY

SEAL

PROJECT
CAPE COD PILGRIM MEMORIAL ASSOCIATION
ONE HIGH POLE HILL ROAD PROVINCETOWN, MA

SHEET TITLE
PLAN SHOWING EXISTING SITE CONDITIONS

SCALE: AS NOTED
DRAWING FILE: C1439404-C3D.dwg
DATE: 6-23-15
DRAWN BY: MAP
CHECKED BY:

C1.2.1

1 OF 1 SHEETS

PROJECT NO. C14394.04

Coastal Engineering Co., Inc. © 2015

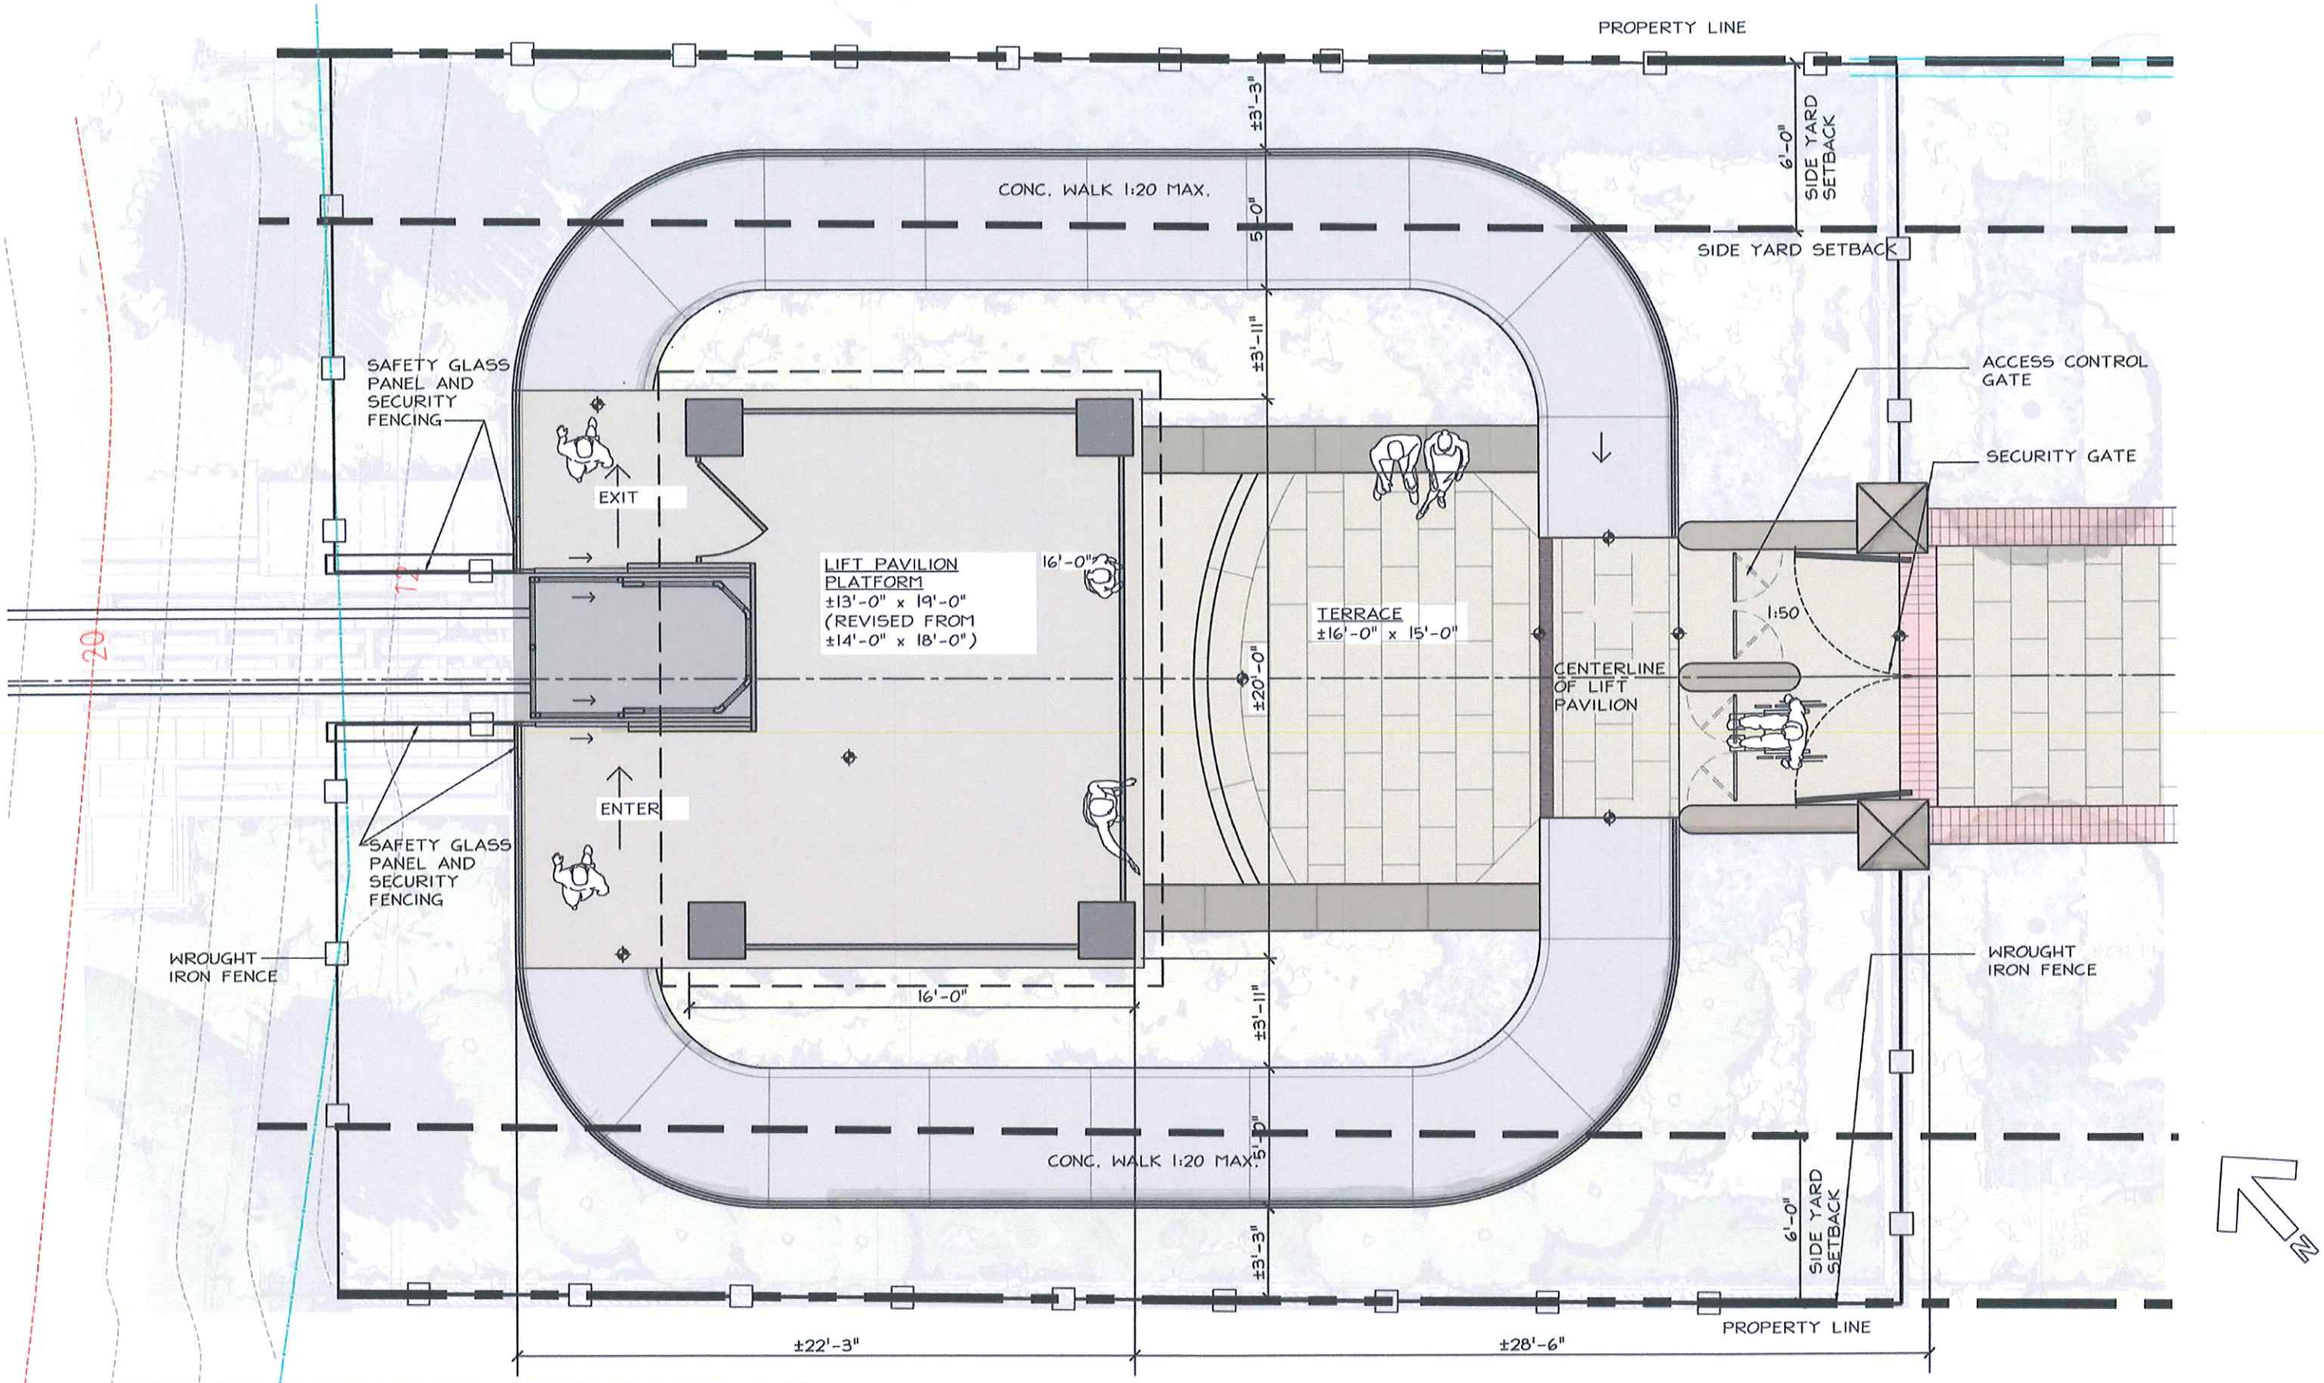

PAVILION FLOOR PLAN - SCALE 3/16"=1'-0"

PROPOSED BRADFORD ACCESS PROJECT FOR PILGRIM MONUMENT & PROVINCETOWN MUSEUM

BRADFORD STREET, PROVINCETOWN, MA

5/16/2018

PILGRIM MONUMENT
PROVINCETOWN MUSEUM

COASTAL engineering co.

Hawk Design, Inc.
Landscape Architecture Land Planning

OUTDOOR ENGINEER
Outdoor Engineers, Inc. • Inclined Lift Design

BROWN LINDQUIST FENUCCIO & RABER ARCHITECTS, INC.

CASHMAN
CONSTRUCTION MANAGEMENT

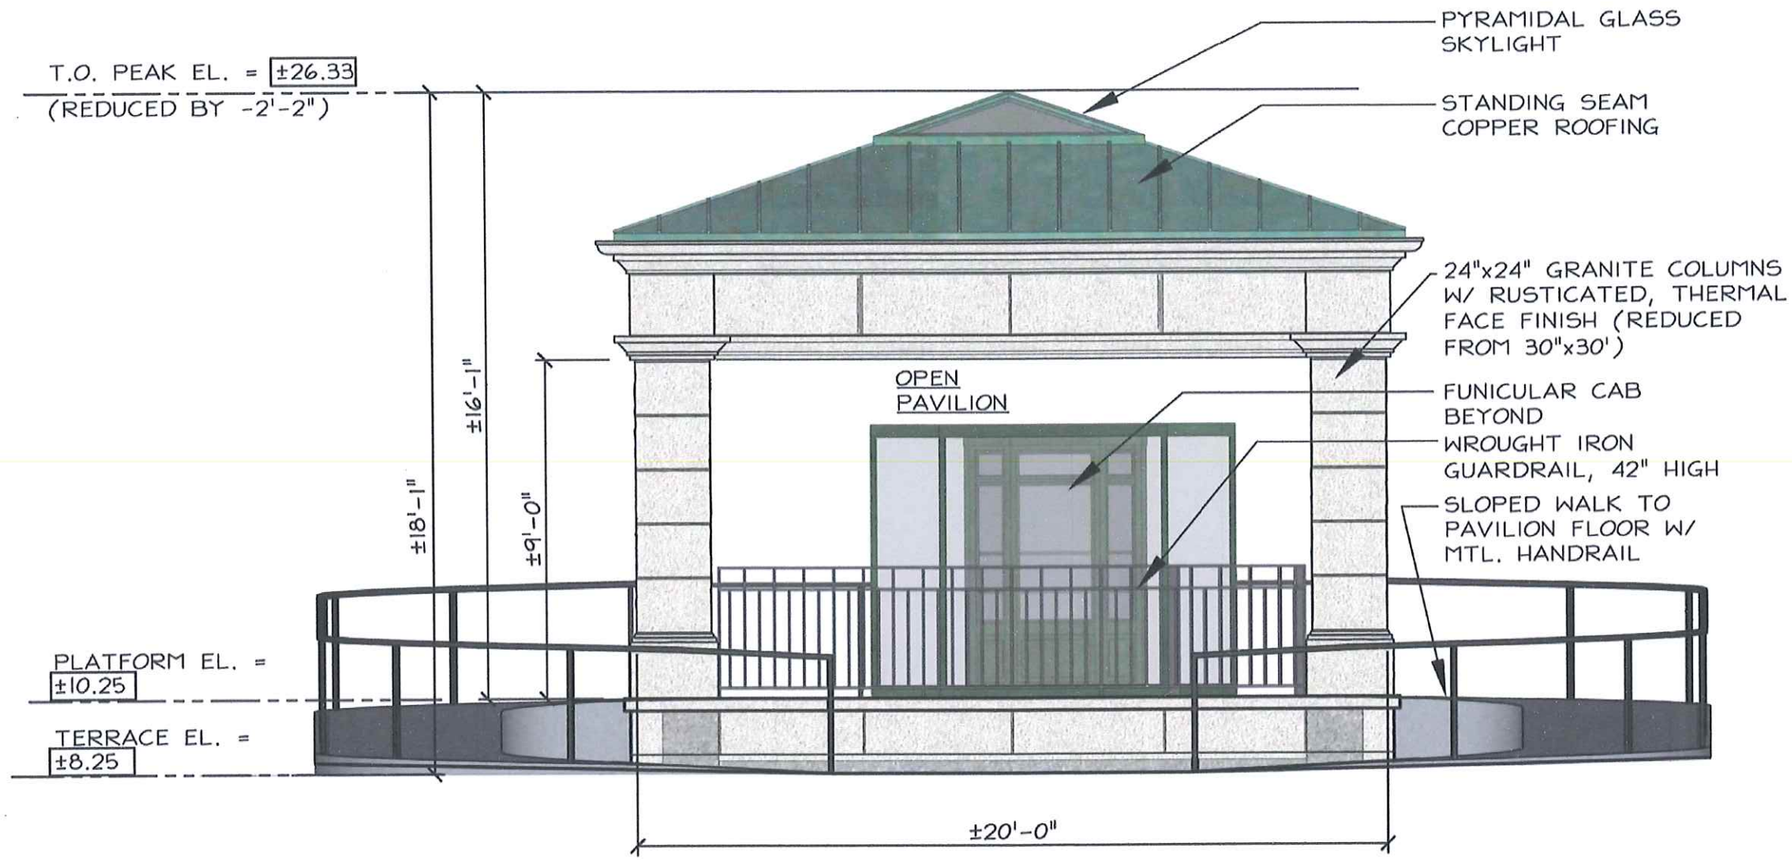

SOUTHEAST ELEVATION
SCALE 1/4"=1'-0"

PROPOSED BRADFORD ACCESS PROJECT FOR PILGRIM MONUMENT & PROVINCETOWN MUSEUM

BRADFORD STREET, PROVINCETOWN, MA

5/16/2018

PILGRIM MONUMENT
PROVINCETOWN MUSEUM

COASTAL engineering co.

Hawk Design, Inc.
Landscape Architecture Land Planning

OUTDOOR ENGINEERS
Outdoor Engineers, Inc • Inclined Lift Design

BROWN LINDQUIST FENUCCIO & RABER ARCHITECTS, INC.

CASHMAN
CONSTRUCTION MANAGEMENT

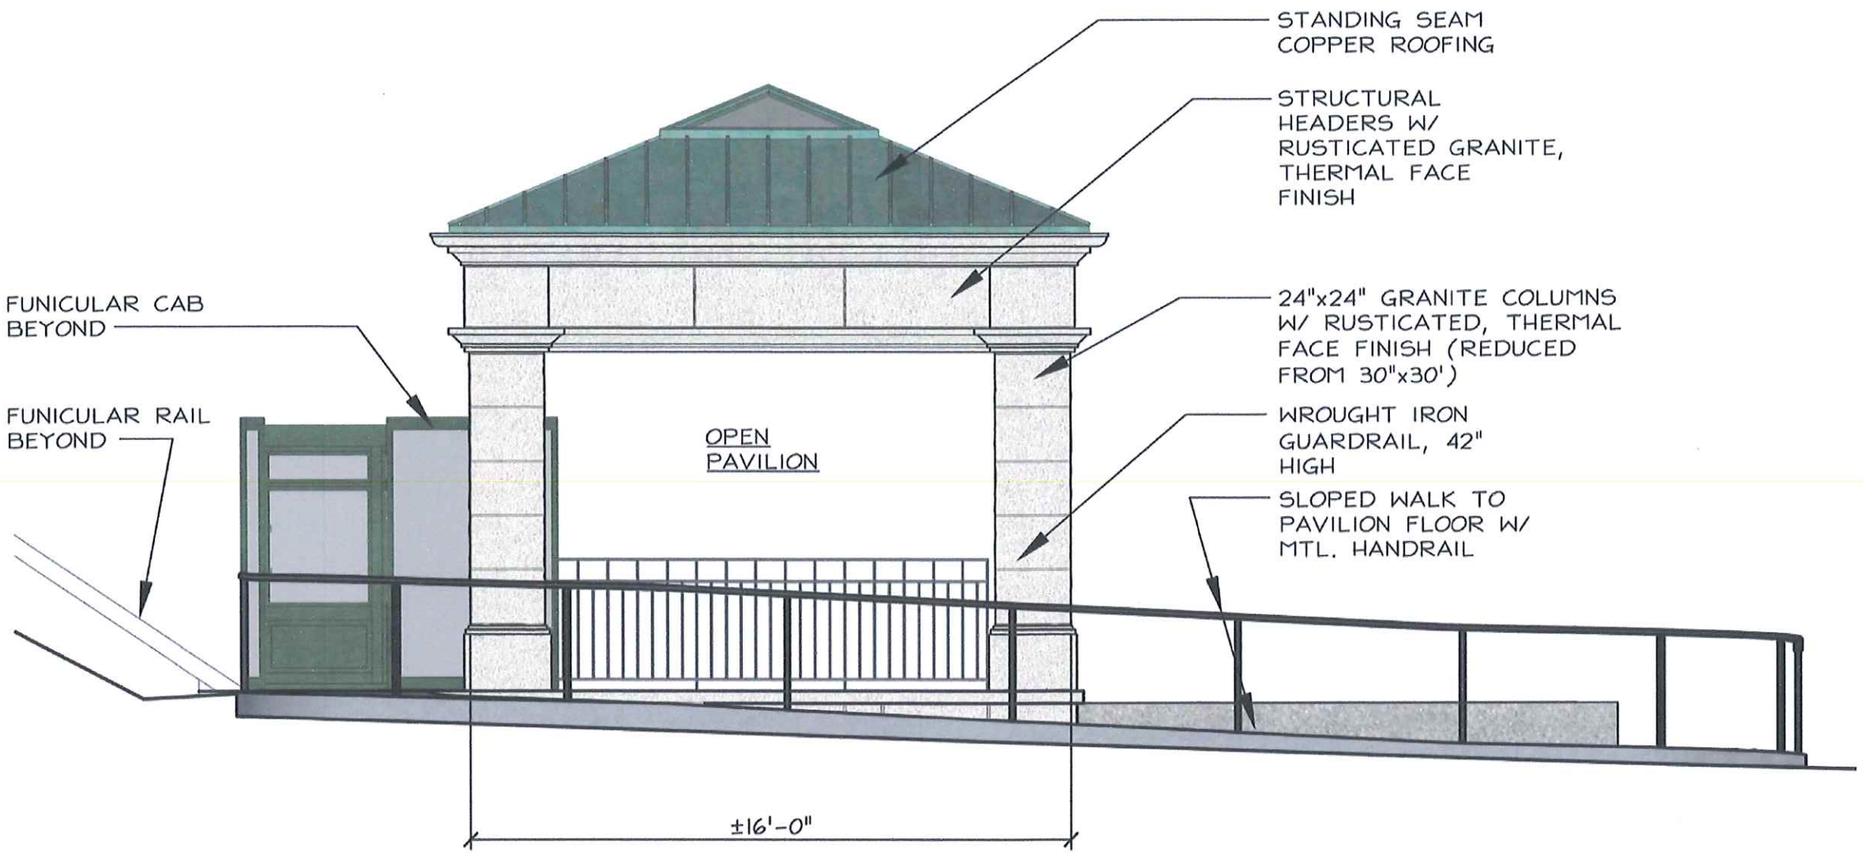

SOUTHWEST ELEVATION
SCALE 1/4"=1'-0"

PROPOSED BRADFORD ACCESS PROJECT FOR PILGRIM MONUMENT & PROVINCETOWN MUSEUM

BRADFORD STREET, PROVINCETOWN, MA
5/16/2018

PILGRIM MONUMENT
PROVINCETOWN MUSEUM

COASTAL engineering co.
Hawk Design, Inc. Landscape Architecture Land Planning
OUTDOOR ENGINEERS Outdoor Engineers, Inc. • Inclined Lift Design
Brown Lindquist Fenuccio & Raber Architects, Inc.
Cashman Construction Management

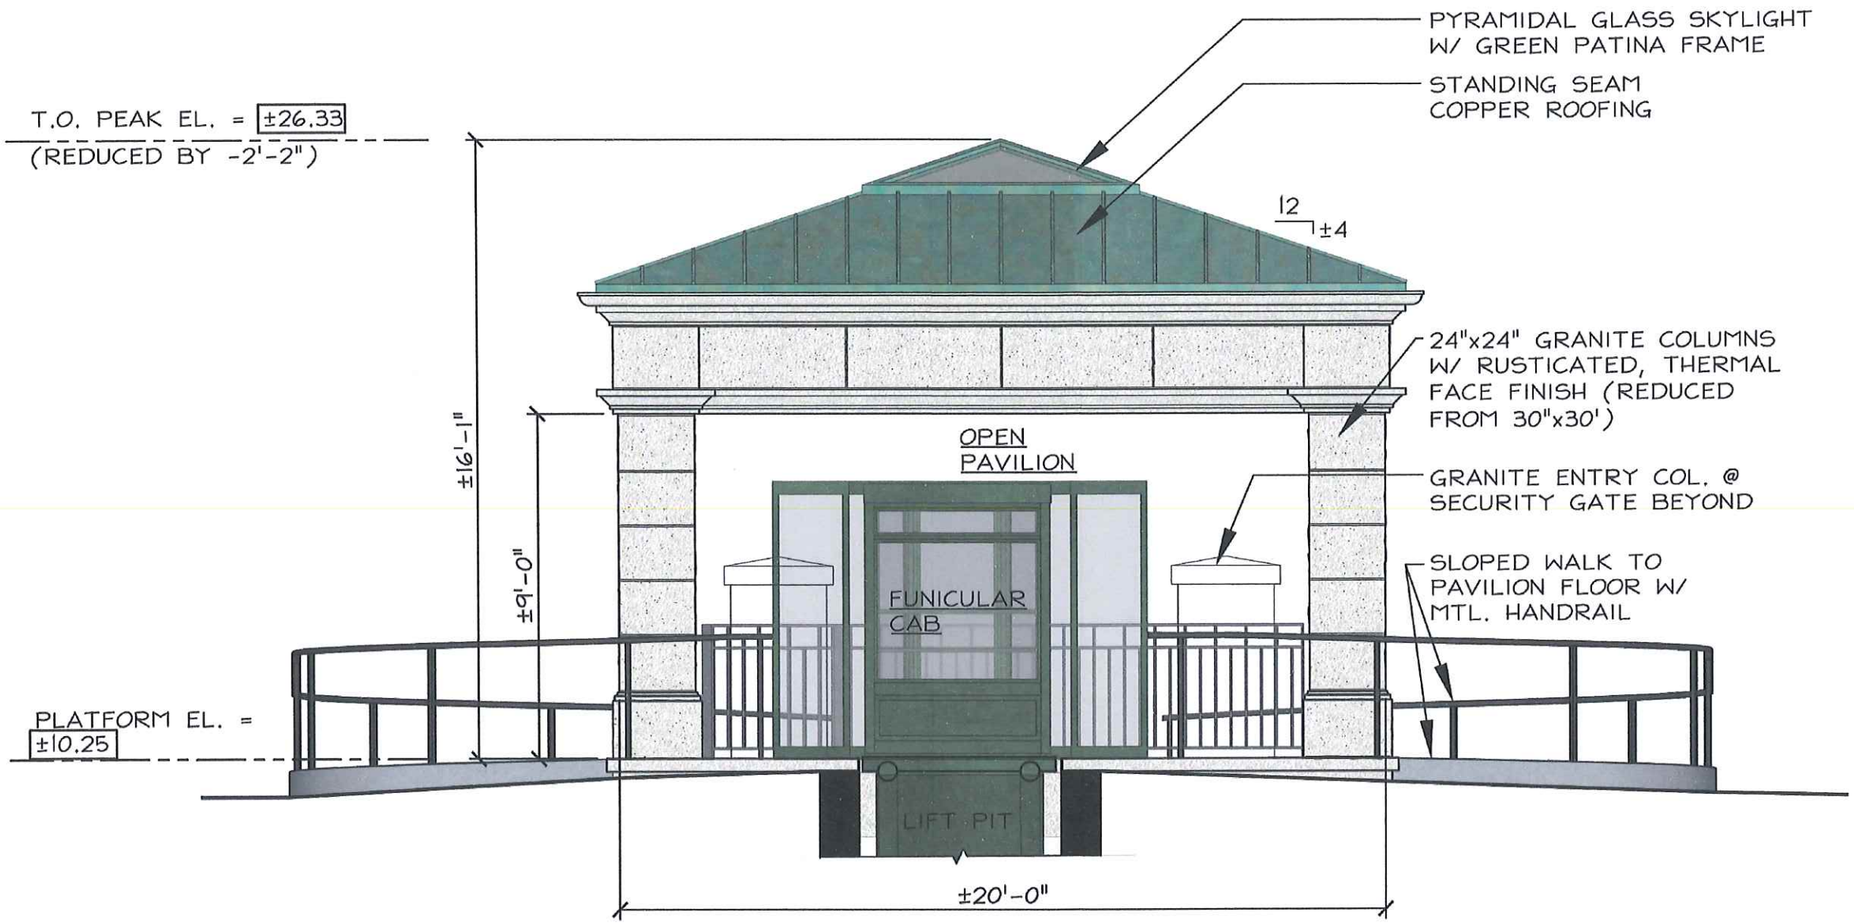

NORTHWEST ELEVATION
SCALE 1/4"=1'-0"

PROPOSED BRADFORD ACCESS PROJECT FOR PILGRIM MONUMENT & PROVINCETOWN MUSEUM

BRADFORD STREET, PROVINCETOWN, MA

5/16/2018

PILGRIM MONUMENT
PROVINCETOWN MUSEUM

COASTAL engineering co.

Hawk Design, Inc.
Landscape Architecture Land Planning

OUTDOOR ENGINEERS
Outdoor Engineers, Inc • Inclined Lift Design

Brown Lindquist Fenuccio & Raber Architects, Inc.

Cashman
Construction Management

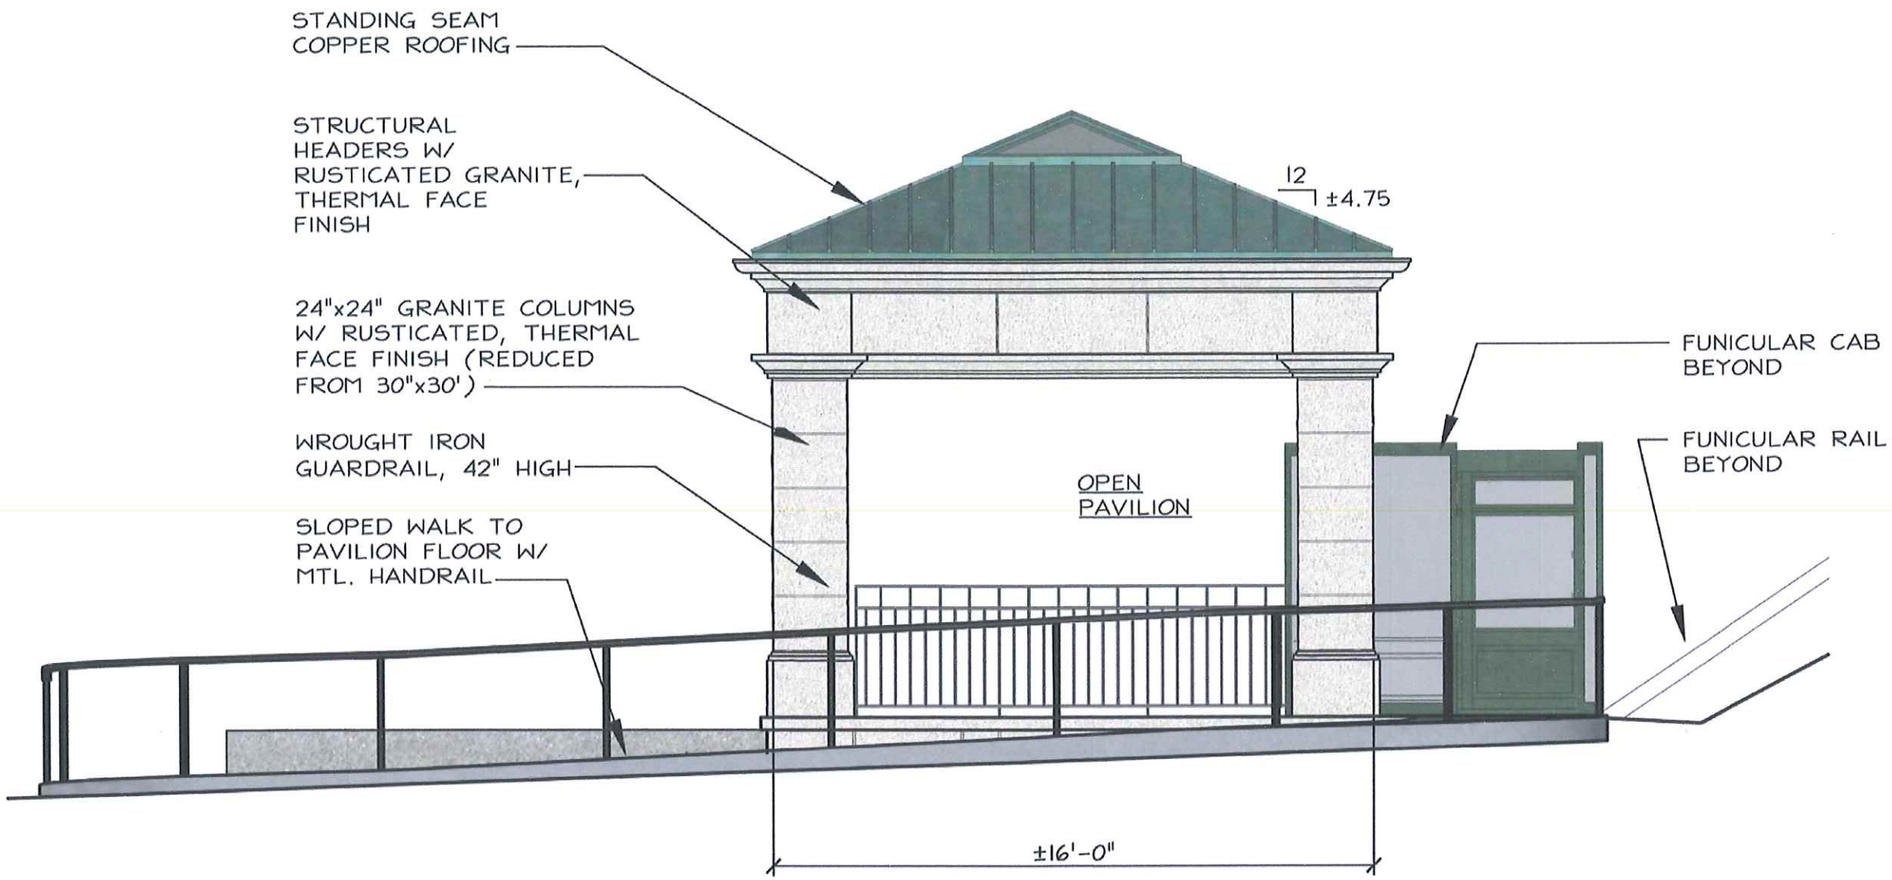

NORTHEAST ELEVATION
SCALE 1/4"=1'-0"

PROPOSED BRADFORD ACCESS PROJECT FOR PILGRIM MONUMENT & PROVINCETOWN MUSEUM

BRADFORD STREET, PROVINCETOWN, MA
5/16/2018

PILGRIM MONUMENT
PROVINCETOWN MUSEUM

COASTAL engineering co.
Hawk Design, Inc. Landscape Architecture Land Planning
OUTDOOR ENGINEERS Outdoor Engineers, Inc. · Inclined Lift Design
Brown Lindquist Fenuccio & Raber Architects, Inc.
Cashman Construction Management

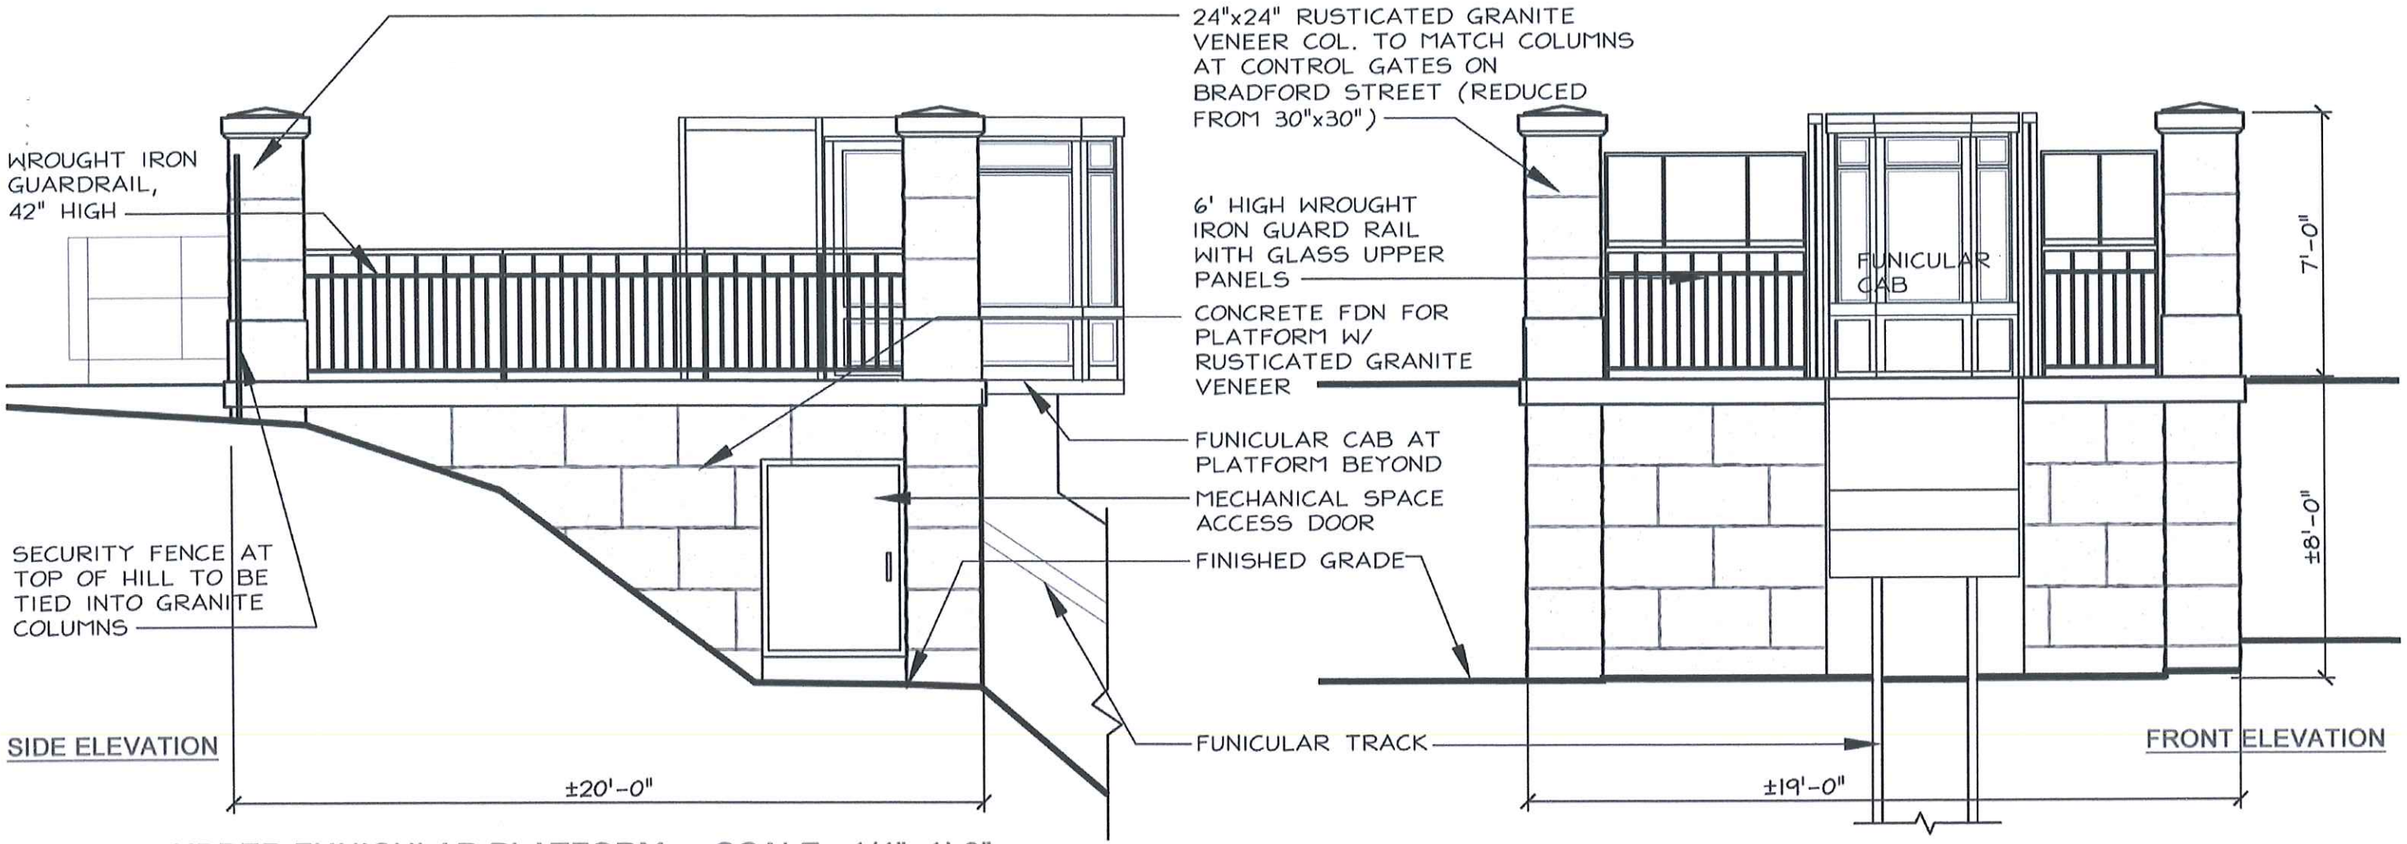

UPPER FUNICULAR PLATFORM - SCALE 1/4"=1'-0"

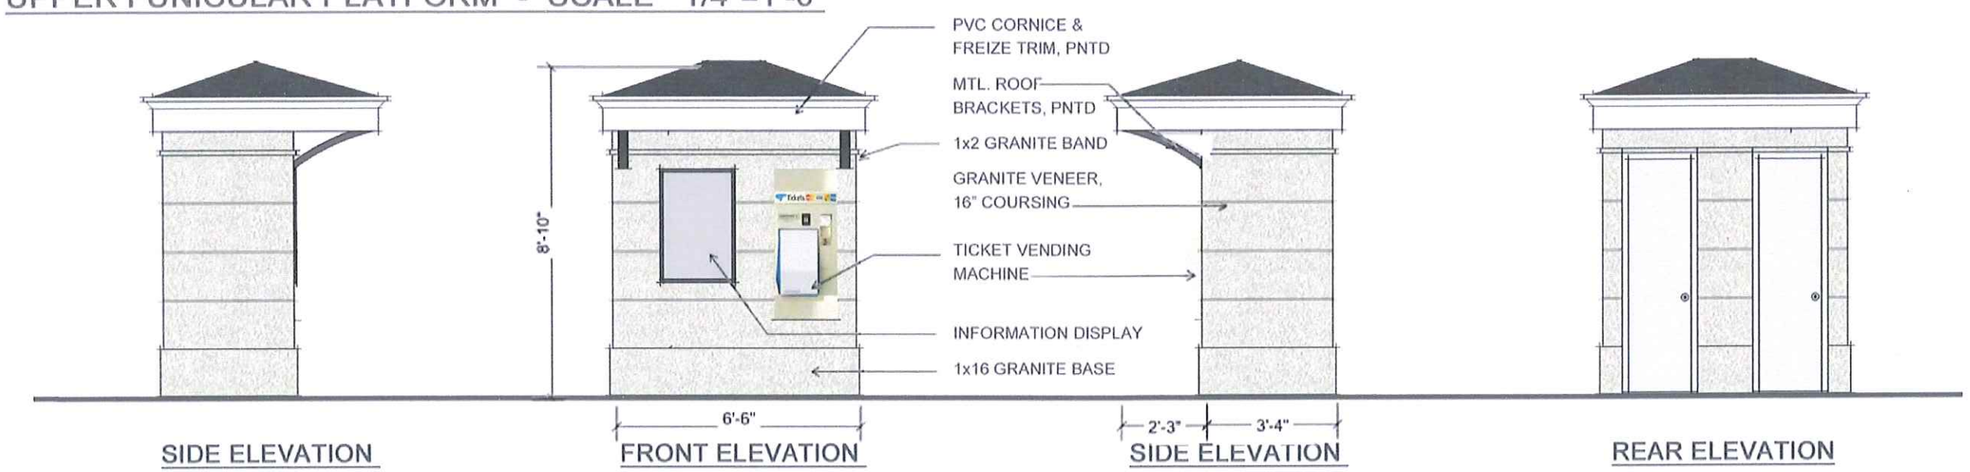

TICKET KIOSK ELEVATIONS - SCALE 1/4"=1'-0"

PROPOSED BRADFORD ACCESS PROJECT FOR PILGRIM MONUMENT & PROVINCETOWN MUSEUM

BRADFORD STREET, PROVINCETOWN, MA

5/16/2018

PILGRIM MONUMENT
PROVINCETOWN MUSEUM

COASTAL engineering co.

Hawk Design, Inc.
Landscape Architecture Land Planning

OUTDOOR ENGINEERS
Outdoor Engineers, Inc. · Inclined Lift Design

BROWN LINDQUIST FENUCCIO & RABER ARCHITECTS, INC.

CASHMAN
CONSTRUCTION MANAGEMENT

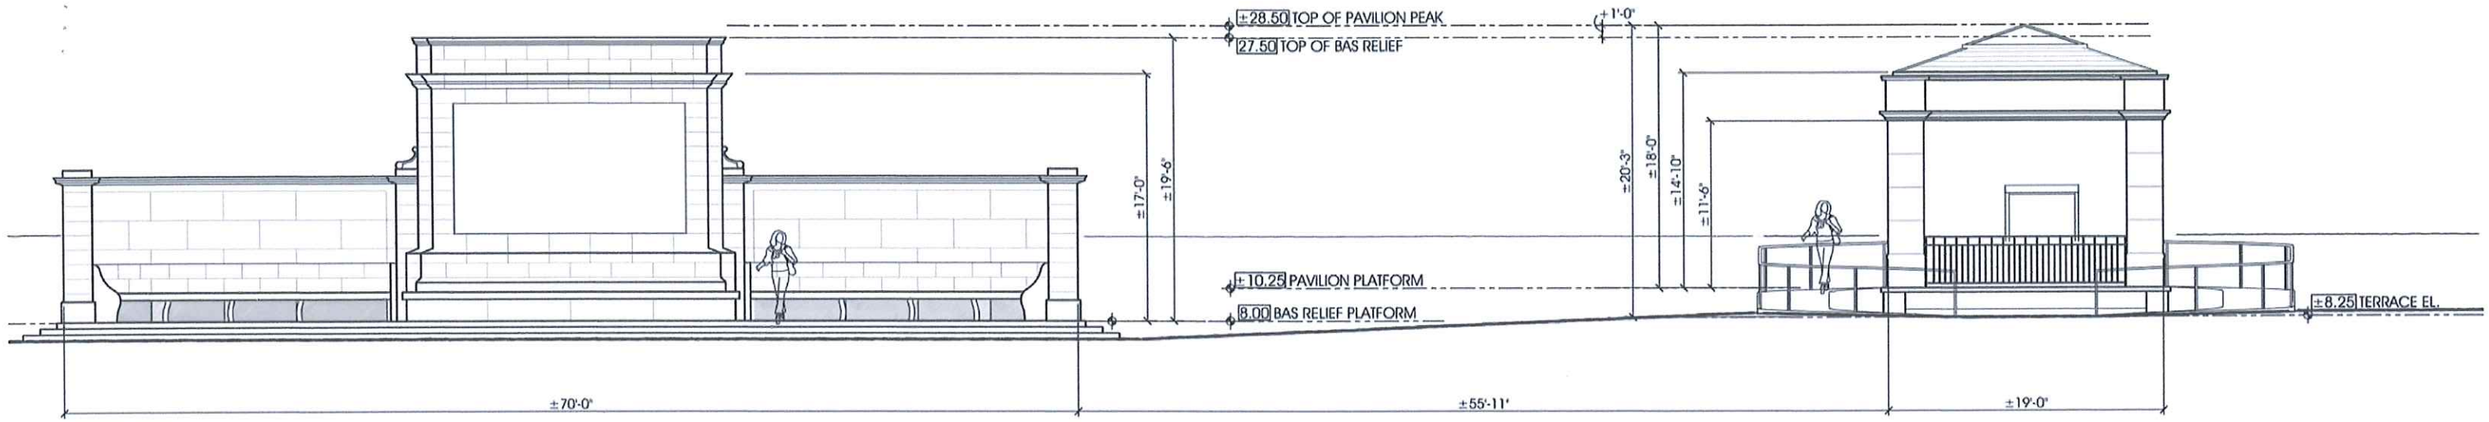

1 ORIGINAL HDC SUBMITTAL
SCALE 3/16" = 1'-0"

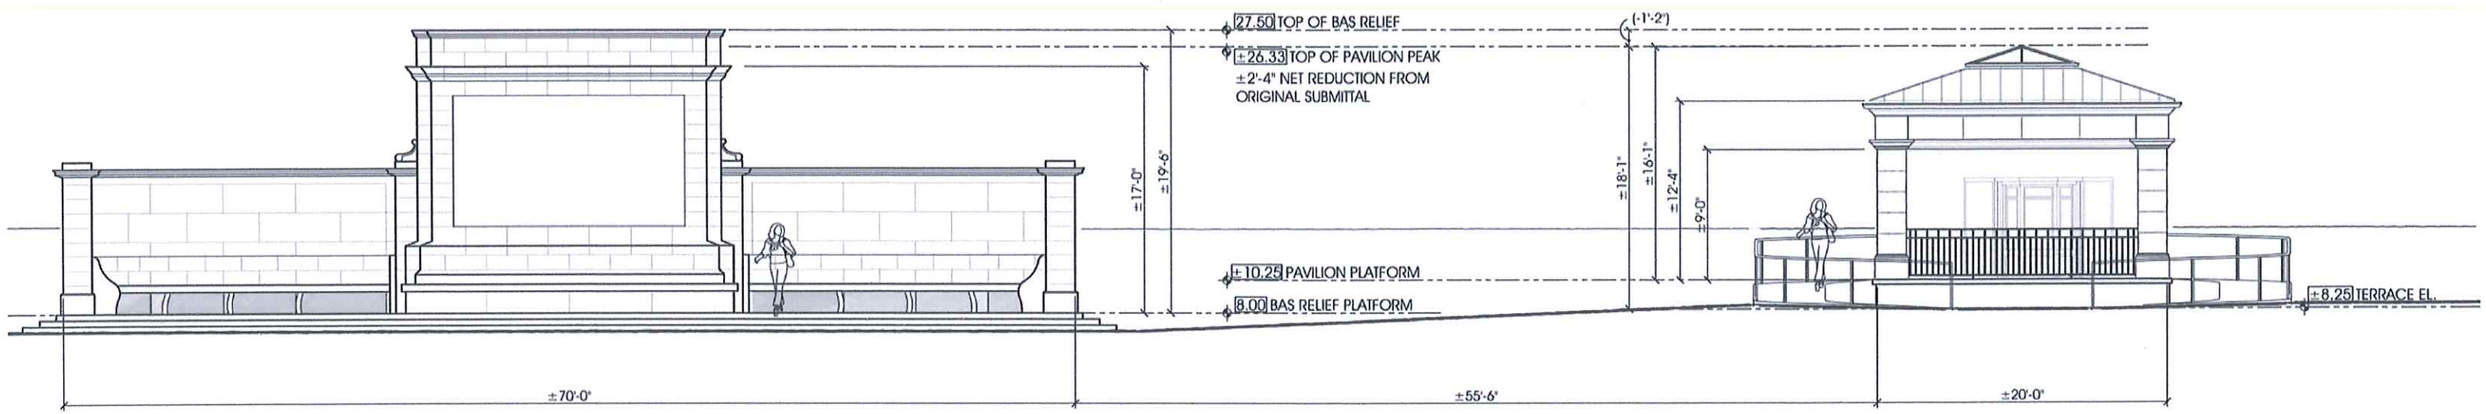

2 REVISED SUBMITTAL
SCALE 3/16" = 1'-0"

FRONT ELEVATION BAS RELIEF

FRONT ELEVATION FUNICULAR PAVILION

COMPARISON ELEVATION OF BAS REILIEF & FUNICULAR PAVILION

PROPOSED BRADFORD ACCESS PROJECT FOR PILGRIM MONUMENT & PROVINCETOWN MUSEUM

BRADFORD STREET, PROVINCETOWN, MA

5/16/2018

PILGRIM MONUMENT
PROVINCETOWN MUSEUM

COASTAL engineering co.

Hawk Design, Inc.
Landscape Architecture Land Planning

OUTDOOR ENGINEERS
Outdoor Engineers, Inc - Inclined Lift Design

BROWN LINDQUIST FENUCCIO & RABER ARCHITECTS, INC.

CASHMAN
CONSTRUCTION MANAGEMENT