1 High Pole Hill Road/Bradford Street
PROPERTY ADDRESS OF PROJECT

10-23
CASE NO.

TOWN OF PROVINCETOWN PLANNING BOARD

SITE PLAN REVIEW BY SPECIAL PERMIT

TO THE TOWN CLERK, PROVINCETOWN, MASSACHUSETTS: *(please print legibly)*

1. The undersigned hereby files with specific grounds for this Special Permit application:
Applicant seeks a **SITE PLAN REVIEW BY SPECIAL PERMIT** under:

☐ Article 4, Section 4015, a (1) Developments consisting of the aggregate of residential units that will result in two or more residential units;
☒ Article 4, Section 4015, a (2) Developments consisting of more than 2,000 sq. ft. of new commercial area;
☐ Article 4, Section 4015, a (3) Developments of properties consisting of an existing or proposed drive-through facility or raised loading dock;
☐ Article 4, Section 4015, a (4) Development of commercial properties that have curb cuts greater than 25% of their existing or proposed street frontage; and
☐ Article 4, Section 4015, a (5) New construction or additions or any excavation, land removal or earth moving of more than 750 cu. yds. that will alter the topography from natural grade, whether or not subject to a building permit.

2. **PRIOR RELIEF GRANTED TO PROPERTY:** ☐ **SPECIAL PERMIT** ☐ **VARIANCE** ☐ **UNKNOWN**

3. **PLEASE SUBMIT A SEPARATE PAGE LISTING WAIVERS FROM ARTICLE 4 REQUESTED**

4. **PLEASE ATTACH A NARRATIVE DESCRIBING YOUR PROJECT**

5. **Applicant/Representative** Cape Cod Pilgrim Memorial Association (full name) dweidner@pilgrim-monument.com (email)
P.O. Box 1125, Provincetown, MA 02657 (mailing address including zip code) (508) 487-1310 (phone number)

6. **Owner** *(if other than applicant)* _____ (full name) _____ (email)
_____ (legal mailing address including zip code) _____ (phone number)
_____ (email)

6. **Property located at:** 1 High Pole Hill Road Assessors Map & Parcel 12-1-27-0 Zoning District Res 3
Present use of premises vacant hillside Proposed use of premises Funicular for pedestrian access

7. **Deed Book & Page:** _____ **or Land Court Certificate #:** _____

Signing this application declares that the statements and information on the foregoing application are true and accurate, to the best of your knowledge and belief. Signing this application also signifies that you have read and fully understand the attached instructions and general information.

K. David Weidner — 17 APR 2018
Applicant's Signature — date

K. David Weidner, Ph.D. Executive Director
Owner's Signature — date

RECEIVED
APR 25 2018
TOWN CLERK

PB-FORM F

1 High Pole Hill Road/Bradford Street
PROPERTY ADDRESS OF SITE PLAN REVIEW

FILE# 18-29

TOWN OF PROVINCETOWN
PLANNING BOARD
SITE PLAN REVIEW APPLICATION

(Please print)

1. Applicant Cape Cod Pilgrim Memorial Association
(Full name)

P.O. Box 1125, Provincetown, MA 02657 (508) 487-1310
(legal mailing address including zip code) (telephone number)

Owner *(if other than applicant)* _____
(full name) (legal mailing address including zip code)

and is the (check one)
☒ Owner ☐ Tenant ☐ Licensee ☐ Prospective Buyer ☐ Other Interested Party; specify: _____

2. Structure located at Bradford Street/1 High Pole Hill Road Assessors Map & Parcel 12-1-27-0

Zoning District Res 3 Lot no. _____ Dimensions of Lot See Plans

Lot Area _____ How long has owner had title to the above premises? _____

No. of Existing Buildings 0 Size of Existing Buildings

_____

Present use of premises ~~vacant hillside~~ Proposed use of premises ~~construction of a funicular~~

Description of work or use: Proposed construction of a funicular to provide pedestrian access from Bradford Strret to crest of hill and Monument/Museum grounds.

3. An appropriate plot plan, duly certified, and prepared is attached.

4. A copy of the current Deed for the property is attached.

5. The undersigned hereby files with specific grounds for this application *(check all that apply)*

☒ **High Elevation Protection,** ☒ District A ☒ District B Article 2, Section 2320

☐ **Administrative Site Plan Review,** Article 4, Section 4010

☐ **Other** (specify) _____

K. David Weidner 17 APR 2018
Applicant's Signature **Date**
K. David Weidner, Ph.D. Executive Director

RECEIVED
APR 25 2018
TOWN CLERK

PB-FORM F issued 06/06, revised 8/3/17

File No. PL 18-

CAPE COD PILGRIM MEMORIAL ASSOCIATION

PROJECT NARRATIVE

Applicant proposes to construct an inclined elevator (Funicular) running from its property on Bradford Street adjacent to the Bas Relief up the hill to the site of the Pilgrim Monument and Provincetown Museum.

Entryway, kiosk, funicular pavilion and related improvements are to be constructed at the Bradford Street site, a railway track will be located running up the hill and a landing area with related improvements will be constructed at the crest of the hill.

Funicular will provide pedestrian access, including handicapped persons, from Commercial Street, Ryder Street and Bradford Street to the Monument and Museum grounds.

Project requires Administrative Site Plan Review under the High Elevation Protection District By-law as well as Site Plan Review by Special Permit under subsection (2) as the development consists of more than 2,000 square feet of new commercial area.

File No. PL 18-

CAPE COD PILGRIM MEMORIAL ASSOCIATION

WAIVER REQUESTS PURSUANT TO SECTION 4030 OF THE

SITE PLAN REVIEW BY-LAW

Applicant respectfully requests the following Waivers from the requirements of Section 4000 – Site Plan Review By-law pursuant to Section 4030.

1. Waiver requested from Section 4035(b) regarding meeting the design requirements of Section4163 as those requirements relate to Residential Design Standards and this project involves construction of a funicular providing access to a commercial establishment.

2. Waiver requested from Section 4053.1.b regarding preparation of a Traffic Impact Assessment as the project involves construction of a funicular for pedestrian access with no parking facilities proposed. See letter of Colleen Medeiros of McMahon Associates attached hereto.

McMAHON
TRANSPORTATION ENGINEERS & PLANNERS

McMAHON ASSOCIATES
350 Myles Standish Boulevard, Suite 103
Taunton, MA 02780
p 508-823-2245 | f 508-823-2246

PRINCIPALS
Joseph W. McMahon, P.E.
Joseph J. DeSantis, P.E., PTOE
John S. DePalma
William T. Steffens
Casey A. Moore, P.E.
Gary R. McNaughton, P.E., PTOE

ASSOCIATES
John J. Mitchell, P.E.
Christopher J. Williams, P.E.
R. Trent Ebersole, P.E.
Matthew M. Kozsuch, P.E.
Maureen Chlebek, P.E., PTOE
Dean A. Carr, P.E.

April 17, 2018

K. David Weidner, Ph.D.
Executive Director
The Pilgrim Monument and Provincetown Museum
1 High Pole Hill Road
Provincetown, MA 02657

RE: Traffic Assessment
Pilgrim Monument Funicular
Provincetown, MA

Dear Mr. Weidner:

McMahon Associates has conducted an assessment of the potential traffic impacts associated with the proposed Pilgrim Monument Funicular project located on Bradford Street in Provincetown, Massachusetts, as shown in Figure 1.

Project Location

The proposed project includes the construction of a funicular adjacent to Bas Relief Park on Bradford Street to connect the downtown commercial area up to the Pilgrim Monument. The funicular will provide pedestrian access to the Pilgrim Monument and will be handicap accessible. Currently, to access the Pilgrim Monument from downtown, visitors can either drive or walk via Winslow Street and High Pole Hill Road. However, the existing walking environment to the Pilgrim Monument is considered to be inaccessible due to the steep grades and the lack of a continuous sidewalk. A more detailed description of the roadways adjacent to the Pilgrim Monument is below.

High Pole Hill Road - High Pole Hill Road is local town-owned roadway ranging in width from 16 to 23 feet in width with no sidewalks or pavement markings. High Pole Hill Road provides one lane of travel as a one-way exit only roadway in the southbound direction providing egress from the Pilgrim Monument to Bradford Street. Chain link fencing is provided on both sides of the roadway.

Winslow Street - Winslow Street is also a local town-owned one-way roadway in the northbound direction from Bradford Street to the High Pole Hill Road. After High Pole Hill Road, Winslow Street transitions to a two-way roadway. A sidewalk of approximately five feet exists on the western side of Winslow Street from Bradford Street to the Provincetown School campus. The one-way section of Winslow Street ranges in width from 12 to 24 feet. There is no posted speed limit.

Project Need

Concerns regarding pedestrian access to the Pilgrim Monument were identified in the Provincetown Parking and Circulation Study, dated February 2016 and prepared by the Cape Cod Commission (CCC). Based on the public outreach during this study, it was identified that visitors often cannot find their way to the Pilgrim Monument from Bas Relief Park and pedestrians are often challenged by the one-way configuration of High Pole Hill Road. The CCC identified two recommendations for improved pedestrian access to the Pilgrim Monument: 1) Construct a sidewalk on High Pole Hill Road to provide improved pedestrian accommodations and to signal that it is appropriate to walk in the opposite direction of the one-way travel on this roadway or 2) Identify feasible options for providing direct pedestrian access from Provincetown Town Hall and Bas Relief Park to the Pilgrim Monument, which is currently being addressed by the proposed funicular project.

The funicular alternative is preferred as it provides a more comfortable, safer and efficient pedestrian experience to the Pilgrim Monument. Pedestrians will no longer be in conflict with vehicular traffic and the funicular provides an accessible and comfortable route for all types of pedestrian traffic.

Project Overview

The funicular will provide pedestrian access to the Pilgrim Monument from Bradford Street. No vehicular access or new parking for the funicular is proposed as its intention is to serve the existing pedestrians in the downtown area. Parking for visitors to the Pilgrim Monument will remain at the terminus of High Pole Hill Road. In addition, parking for general visitors/tourists to the downtown area will remain at the six existing public paid parking areas and various on-street parking spaces. Vehicular drop-off/pick-up will be prohibited on Bradford Street. Similar funiculars exist in tourist areas, such as in Quebec City and Niagara Falls, where there is a vertical grade difference in different sections of the town.

A typical traffic assessment looks to historical and similar land uses to assess the potential increase in traffic volumes for the proposed project. However in this case, the proposed project is a secondary means of pedestrian access for a destination that is already in use. There is no projected increase in vehicular traffic volumes as the funicular's purpose is to provide an improved means of pedestrian access to the Pilgrim Monument from the downtown area. As stated above, the Pilgrim Monument is an existing destination and the funicular is providing a new pedestrian link to the Monument that is safer and more comfortable than the existing options. Pedestrians will no longer have to walk up the steep sidewalk on Winslow Street or the steep incline on High Pole Hill Road where there is no sidewalk today. Although the proposed funicular will not generate new vehicle trips to the site, there will be an increased pedestrian demand in the project vicinity using the Bradford Street sidewalk and crosswalks. As part of the design process, the project should assess the existing pedestrian accommodations (i.e. crosswalks, sidewalks, signage, curb ramps, etc.) to ensure that the additional pedestrian demand can be accommodated in the immediate vicinity of the proposed site.

Conclusion

The proposed funicular pedestrian access project will provide an improved pedestrian link to the Pilgrim Monument from the downtown area. Unlike the existing pedestrian routes to the Pilgrim Monument, the funicular will provide an accessible and safer route that is separated from vehicular traffic. No vehicular impacts are associated with the funicular project. Visitors will continue to park in the existing parking lots when visiting the sites in Provincetown. As part of the design process, the project should assess the existing pedestrian accommodations (i.e. crosswalks, sidewalks, signage, curb ramps, etc.) to ensure the additional pedestrian demand can be accommodated in the immediate vicinity of the proposed site.

Please do not hesitate to contact me with any questions.

Sincerely,

Colleen Medeiros

Colleen Medeiros, P.E.
Project Manager

File No. PL 18-

CAPE COD PILGRIM MEMORIAL ASSOCIATION

DEVELOPMENT IMPACT STATEMENT PURSUANT TO SECTION 5331

a. Impact of the density and location of the project on water supply, water quality or the provision thereof.

Probable Impact – Minimal – only proposed water usage would be spigot for irrigation purposes.

b. Impact of the individual and collective on-site septage system or systems on abutting property or any marsh, bog, pond or other wetland or body of water by introducing therein excessive nutrients, dangerous chemical substances or pathological organisms.

Probable Impact – None – no onsite septic system proposed

c. Impact of drainage impact run-off in terms of possible damage to adjoining property and/or overload or silt up or contamination in any way of a marsh, bog or other wetland or body of water.

Probable Impact – None – Pavilion and accessway design will contain and discharge all storm water on site by means of recharge facilities. All disturbed areas including around funicular access and pavilion, hillside track layout and landing area at crest of hill will be the subject of erosion control during construction and will be stabilized with vegetation upon completion of the project.

d. Impact of any proposed filling, cutting or other alterations of the topography or any devegetating operations on existing drainage patterns within or in the vicinity of this project.

Probable Impact – Minimal - all clearing and the filling of the pavilion site as well as the clearing of the hillside track layout and crest of hill landing will be performed with appropriate erosion controls to prevent drainage runoff during construction and will be revegetated upon completion of construction in order to stabilize the same.

e. Impact on any adjacent, access or other serving roads, whether public or private, including carrying, capacity, maintenance and safety both during and after construction.

Probable Impact – Minimal – Funicular is to provide pedestrian access from Bradford Street to the Monument site. No parking areas are proposed. Bradford Street adjacent to Bas Relief provides a drop off area.

f. Impact of the estimated additional new service requirements in time and/or cost that the proposed project may place upon the Town sanitary disposal facilities for septage and solid waste disposal both during and after construction.

Probable Impact – None – The project does not involve any septic system installation and all trash will be removed from site by the Applicant.

g. Impact of any additional burden the proposed project may place upon the public safety services (such as fire and police), including probably cost in terms of hours and facilities both during and after construction.

Probable Impact – Minimal – Project will provide security for its site and be open the same hours as the Monument and Museum. Other than police details during construction no significant police or fire services are expected to be required.

h. Impact of additional burdens the proposed project may place upon Town Administration, including Inspection Department, Assessor, Treasurer etc.

Probable Impact – None – Other than inspectional services during construction and valuation by assessors.

i. Impact of proposed project on solar access of neighboring buildings (ref. Chapter 637 M.G.L.)

Probable Impact – None

j. Impact of proposed development in terms of any probable detrimental effect on the ecology of the area, such as disruption of the biological environment so as to endanger desirable species of trees and other vegetation or encourage proliferation of undesirable species, or so as to upset an existing balance between animal and insect pests and their natural bird, animal or insect predators, resulting in damage to either persons or useful and desirable forms of vegetation.

Probable Impact – Minimal - While there will be a removal of vegetation necessary to construct the pavilion, railway and landing. All of the disturbed areas will be revegetated. Railway track design will allow wildlife to pass under so as to maintain existing patterns of travel.

FORM C

21/39.

Original Certificate of Title.

Doc. 12,208
No. 5499.

Entered pursuant to a decree of the Land Court, dated at Boston, in the County of Suffolk and Commonwealth of Massachusetts, the eighth day of July in the year nineteen hundred and forty, and numbered 16813 on the files of said Court.

Copy of Decree.

COMMONWEALTH OF MASSACHUSETTS. LAND COURT.

In the matter of the Petition of Cape Cod Pilgrim Memorial Association,

numbered 16813 after consideration, the Court doth adjudge and decree that said Cape Cod Pilgrim Memorial Association, a duly existing corporation having an usual place of business in Provincetown

Address of Owner: Provincetown, Mass.

in the County of Barnstable and Commonwealth of Massachusetts, married,

is

the owner in fee simple,

of that certain parcel of land situate in Provincetown,

in the County of Barnstable and Commonwealth of Massachusetts, bounded and described as follows:

Southeasterly by Bradford Street forty-four and 54/100 (44.54) feet;

Southwesterly by land now or formerly of The Commonwealth of Massachusetts one hundred two and 95/100 (102.95) feet;

Southeasterly by lands of sundry adjoining owners as shown on the plan hereinafter mentioned three hundred nine and 29/100 (309.29) feet;

Southwesterly in part by Winslow Street and in part by Highland Road three hundred eighty-five and 46/100 (385.46) feet;

Northwesterly eighty-four and 31/100 (84.31) feet, and

Southwesterly eighty and 66/100 (80.66) feet by land now or formerly of John R. Smith;

Northwesterly by a Town Way thirty and 96/100 (30.96) feet;

Northeasterly by land now or formerly of said Commonwealth of Massachusetts one hundred thirty-five and 23/100 (135.23) feet;

Northerly and Northeasterly by a way called West Approach and East Approach respectively as shown on said plan seven hundred seventy-one and 57/100 (771.57) feet;

Southeasterly by lands of sundry adjoining owners as shown on said plan two hundred fifty-four and 05/100 (254.05) feet; and

Northeasterly by land now or formerly of Theodora Burch one hundred three and 27/100 (103.27) feet.

All of said boundaries are determined by the Court to be located as shown upon plan numbered 16813-A, which will be filed with the original certificate of title issued on this decree, the same being compiled from a plan drawn by George F. Clements, Civil Engineer, dated January 21, 1938, and additional data on file in the Land Registration Office, all as

modified and approved by the Court.

So much of the land hereby registered as by implication of law or specifically is included within the limits of said West Approach crossing the northwesterly corner of said land, as shown on said plan, is subject to the rights of all persons lawfully entitled thereto in and over the same.

And the Court doth adjudge and decree that said land be brought under the operation and provisions of Chapter 185 of the General Laws, and that the title of said

Cape Cod Pilgrim Memorial Association

to said land be confirmed and registered; subject, however, to any of the encumbrances mentioned in Section forty-six of said Chapter, which may be subsisting, and subject also ~~xx~~ as aforesaid.

WITNESS, ~~CHARLES THORNTON LAWRE~~ John E. Fenton, Esquire, Judge of the Land Court, at Boston, in the ~~said~~ County of Suffolk, the eighth day of July in the year nineteen hundred and forty, at ten o'clock and 30 minutes in the fore noon.

Attest, with the Seal of said Court, CHARLES A. SOUTHWORTH, *Recorder*, [SEAL.]

A true copy. Attest, with the Seal of said Court, CHARLES A. SOUTHWORTH, *Recorder*. [SEAL.]

Received for Transcription at Barnstable County Registry District, July 9, 1940 at 2 o'clock and 15 minutes p. m.

A true copy. Attest, with the Seal of said Court,

Nathaniel P. Coleman
Assistant Recorder.

Land Court Case No. 16813

MEMORANDUM OF ENCUMBRANCES ON THE LAND DESCRIBED IN THIS CERTIFICATE. 5499

Document Number	Kind	Running in Favor of	Terms	Date of Instrument	Date of Registration Year & Month	D.	H.	M.	A.M. or P.M.	Signature of Assistant Recorder	Discharge
54238	Taking	County of Barnstable Co., et al	Perpetual easement for highway purposes (Relocation of Winslow St.)	Jan 3-58	1958 Jan	7	2	35	58m	[illegible]	
197528	Easement	N. B. Gas & Edison Light	Eas. over Land (w/4 mtn) on Pl. 16813-A.	June 12-75	1975 July	1	1	44	PM	Stephen W Decker	
551,236	Cf.		See Doc.	Mar. 14-92	1992 Apr.	27	3	36	PM	[illegible]	DISCHARGED 5-30-95 BY DOC. NO. 640386 ATTEST: ASST. RECORDER [illegible]
551,237	Mtge.	Cape Cod Bank & Trust Company	~~Lot No.~~ Land $ 100,000	Apr. 7-92	1992 Apr.	27	3	37	PM	[illegible]	DISCHARGED 4-7-97 BY DOC. NO. 691377 ATTEST: ASST. RECORDER [illegible]
551,238	Fin. State	Cape Cod Bank & Trust Company	See Doc.	Apr. 27-92	1992 Apr.	27	3	37	PM	[illegible]	DISCH 8-28-03 DOC. NO. 837342 ATTEST: ASST. RECORDER [illegible]
551,239	Mtge.	Cape Cod Bank & Trust Company	~~Lot No.~~ Land $ 75000	Apr. 7-92	1992 Apr	27	3	37	PM	[illegible]	DISCHARGED 5-30-95 BY DOC. NO. 640387 ATTEST: ASST. RECORDER [illegible]
551,240	Fin. State	Cape Cod Bank & Trust Company	See Doc.	Apr. 27-92	1992 Apr.	27	3	37	PM	[illegible]	
691,375	UO	Cape Cod Pilgrim Memorial Association	see doc	10-12-95	1997 Apr	7	10	22	PM	[illegible]	
691,376	RS		land 16813-A	1-26-97	1997 Apr	7	10	22	PM	[illegible]	
745192	RS		Land, 16813-A	Oct. 27-98	1998 Nov.	5	2	35	PM	[illegible]	
923670	N	Cape Cod Pilgrim Memorial Association	DSG+SP Permit	6-4-03	2003 Nov	5	10	15		[illegible]	

[SEE OVER]

MEMORANDUM OF ENCUMBRANCES ON THE LAND DESCRIBED IN THIS CERTIFICATE. 5499

Document Number	Kind	Running in Favor of	Terms	Date of Instrument	Date of Registration: Year & Month	D.	H.	M.	A.M. or P.M.	Signature of Assistant Recorder	Discharge
937348	C/ML		SEE DOC	8-15-03	2003 Aug	28	1	27	PM	[illegible]	
937349	VO	CAPE COD PILGRIM MEMORIAL ASSOC.	SEE DOC	8-20-03	2003 Aug	28	1	27	PM	[illegible]	
937350	M	SEAMENS BANK	$ 150,000	8-27-03	2003 Aug	28	1	27	PM	[illegible]	DISCHARGED 9-5-2007 BY DOC. NO. 1072338 ATTEST: [illegible] ASST. RECORDER
937351	FS	SEAMENS BANK	SEE DOC		2003 Aug	28	1	27	PM	[illegible]	
937352	M	SEAMENS BANK	$ 100,000.00	8-27-03	2003 Aug	28	1	27	PM	[illegible]	
937353	FS	SEAMENS BANK	SEE DOC		2003 Aug	28	1	27	PM	[illegible]	
937354	N		VARIANCE DEC	5-13-03	2003 Aug	28	1	27	PM	[illegible]	
958047	N	Cape Cod Pilgrim Memorial Association	variance Land 16813-A	6-6-03	2004 Feb	20	8	27	AM	[illegible]	
X-966,040 placed march 16, 2012		Cape Cod Pilgrim	Special Permit								
1002246	N	Memorial Association	Land 16813-A	4-21-05	2005 May	23	9	09	AM	[illegible]	
1068766 (26)	S/BT	Town of Provincetown (Sewer)	land 16813-A $1.00	5-9-2007	2007 July	13	10	40	AM	[illegible]	
* 966040	N	Cape Cod Pilgrim Memorial Association	Special permit land	march 18-04	2004 May	5	1	06	PM	[illegible]	

MEMORANDA OF ENCUMBRANCES ON THE LAND DESCRIBED IN THIS CERTIFICATE 5499

DOCUMENT NUMBER	KIND	RUNNING IN FAVOR OF	TERMS	DATE OF INSTRUMENT DATE AND TIME OF REGISTRATION	SIGNATURE OF ASSISTANT RECORDER	DISCHARGE
1189008	C/ML		See Doc	3-17-2012 4-13-2012 9:13	[illegible]	
1189009	M	Seamens Bank	Land 16813-A $1,000,000.00	4-12-2012 4-13-2012 9:13	[illegible]	DISCHARGED 6-30-2015 BY DOC. NO. 672000 ATTEST: ASST. RECORDER [illegible]
1189010	SD	Seamens Bank	M 937,352 To M 1,189,009	4-11-2012 4-13-2012 9:13	[illegible]	
			Barnstable County Registry of Deeds A True Copy, Attest [illegible] John F. Meade, Register This Certificate is attested as to encumbrances with a date of registration prior to 8-11-17. Encumbrances listed on this certificate after that date have not been fully verified and are not covered under provisions of MGL Ch. 185 Sec. 46.			

Fee Paid: 26.50
Cash
Check 6469
Extra Fees:
Mailing ✓ 1.50 included
Extra Labels ✓
Entered in Log

RECEIVED
Date Stamp Here
APR 09 2018
BOARD OF ASSESSORS

Town of Provincetown
DMF/Assessors
CERTIFIED ABUTTERS LIST

Person Making Request	Lester J. Murphy, Jr.		
Address	P.O. Box 1388, East Dennis, MA 02641		
Phone (Home)		**Phone (Work/Bus)**	(508) 385-8313

Property Location (Street Address)	1 High Pole Hill Road
Map/Parcel Number	12-1-27-0

Board of Submission	Criteria	Check One	Board of Submission	Criteria	Check One	Extra Labels
Board of Health	Immd. Abutters	☐	Conservation Commission	100 Ft.	☐	Yes No
Cape Cod Commission	Immd. Abutters	☐	Licensing Board	75 Feet	☐	Yes No
Curb Cut	Immd. Abutters	☐	Liquor License	500 Feet Sch/Church	☐	Yes No
Historic District Commission	75 Feet	☐	Planning Board	300 Feet	☒	Yes No
Pole Hearing	Immd. Abutters	☐	Zoning Board of Appeals	300 Feet	☐	Yes No

Certification

I certify to the Board of Submission (see above) that the following list contains all parties in interest and their addresses, as set forth in Massachusetts General Laws, c 40A, § 11, consisting of persons who are owners of land immediately abutting the above-identified property, owners of land directly opposite said property on any street or way, abutters to abutters within (see above criteria) feet of the said property, and/or parties in interest, all as they appear on the most recent applicable tax list.

This certification shall be valid for a period of thirty (30) days from date of process.

Scott Fahle

Scott Fahle
Principal Assessor

(We have ten days to process request)

TOWN OF PROVINCETOWN, MA
BOARD OF ASSESSORS
260 Commercial Street

Abutters List Within 300 feet of Parcel 12-1/27/0 and others

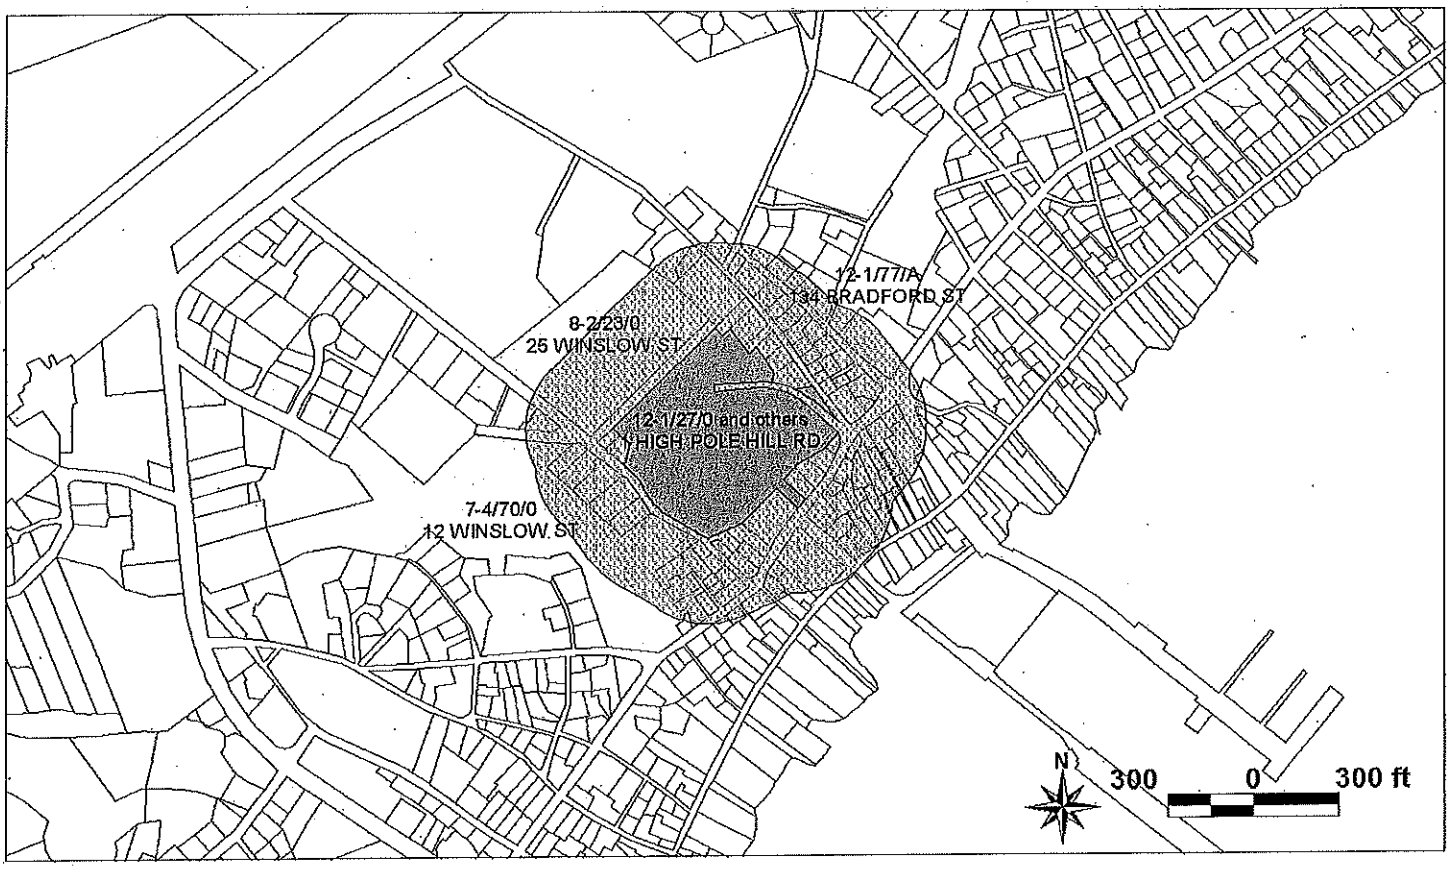

Key	Parcel ID	Owner	Location	Mailing Street	Mailing City	ST	ZipCd/Country
1562	7-4-70-0-E	TOWN OF PROVINCETOWN SCHOOL COMMITTEE	12 WINSLOW ST	260 COMMERCIAL STREET	PROVINCETOWN	MA	02657
1563	7-4-71-0-R	EASTMAN LESTER JR ET AL DAVID P DAMON	14 WINSLOW ST	188 EXETER RD	HAMPTON FALLS	NH	03844
1564	7-4-72--001-R	CORDEIRO DARLENE	16-U1 WINSLOW ST	16 WINSLOW ST #1	PROVINCETOWN	MA	02657
1565	7-4-72--002-R	DIXON ROBERT K ET UX LINDA C DIXON	16-U2 WINSLOW ST	16-U2 WINSLOW ST	PROVINCETOWN	MA	02657
1566	7-4-72--003-R	REELE DEIBY O WILLIAM R WILSON	16-U3 WINSLOW ST	100 ALDEN ST #301	PROVINCETOWN	MA	02657
1567	7-4-72--004-R	ROUSSEAU ELLEN G	16-U4 WINSLOW ST	27 PEARL ST	PROVINCETOWN	MA	02657-1503
1568	7-4-72--005-R	SAUL JANE	16-U5 WINSLOW ST	16 WINSLOW ST #5	PROVINCETOWN	MA	02657
1570	7-4-74-0-R	CLAUDIA J MARTIN	18 WINSLOW ST	C/O PAULA M BARBOSA 683 MAIN ST - PO BOX 568	FALMOUTH	MA	02540
1571	7-4-75-0-R	MILLS DAVID A	20 WINSLOW ST	10 SYLVAN STREET	DANVERS	MA	01923
1572	7-4-76-0-R	MEAGHER DERMOT	24 WINSLOW ST	8 WHITTIER PL APT 5D	BOSTON	MA	02114-1410
1618	8-2-9-0-R	PERRY GLENN H ET UX PAIGE E PERRY	26 WINSLOW ST	26 WINSLOW ST	PROVINCETOWN	MA	02657
1620	8-2-9-B-R	COCHRAN THOMAS III ET UX SHEELA COCHRAN	28 WINSLOW ST	PO BOX 491	PROVINCETOWN	MA	02657
1649	8-2-21-0-R	FAIR KATHRYN E ET AL DEBORAH CONDON	15 WINSLOW ST	15 WINSLOW ST	PROVINCETOWN	MA	02657
1650	8-2-22-0-R	OCONNOR MICHAEL T ET AL MICHAEL C HARRIS	17 WINSLOW ST	5302 BRIDGE AVE	CLEVELAND	OH	44102
1651	8-2-23-0-E	TOWN OF PROVINCETOWN BOARD OF SELECTMEN	25 WINSLOW ST	260 COMMERCIAL ST	PROVINCETOWN	MA	02657

Key	Parcel ID	Owner	Location	Mailing Street	Mailing City	ST	ZipCd/Country
1950	11-3-48-0-R	BARRY TIMOTHY F	242 COMMERCIAL ST	PO BOX 1531	PROVINCETOWN	MA	02657
1954	11-3-52-0-R	VASTIAU JOHAN	6 GOSNOLD ST	64 WOODWORTH LANE	SCITUATE	MA	02066
1955	11-3-53-0-R	BARRY TIMOTHY F	101 BRADFORD ST	PO BOX 1531	PROVINCETOWN	MA	02657
1956	11-3-54-0-R	NORTH BEACH REALTY TR JAMES BRIAN COTE ET AL TTEES	97 BRADFORD ST	97 BRADFORD ST	PROVINCETOWN	MA	02657
1965	11-3-61-0-R	KEEGAN JAMES F ET VIR DANIEL L HOULE	88 BRADFORD ST	151 TREMONT ST #19-K	BOSTON	MA	02111
1966	11-3-62-0-R	EH REALTY LLC	90 BRADFORD ST	157 COMMERCIAL ST	PROVINCETOWN	MA	02657
1967	11-3-63-0-R	EH REALTY LLC	92 BRADFORD ST	157 COMMERCIAL ST	PROVINCETOWN	MA	02657
1968	11-3-64-0-R	EH REALTY LLC	6 WEBSTER PL	157 COMMERCIAL ST	PROVINCETOWN	MA	02657
1970	11-3-65--00A-R	TABENKEN DAVID B	8-UA WEBSTER PL	10 EAST SPRINGFIELD ST UNIT #2	BOSTON	MA	02118
1971	11-3-65--00B-R	CIAGLO GREGORY	8-UB WEBSTER PL	8-UB WEBSTER PL	PROVINCETOWN	MA	02657
1972	11-3-66--001-R	BOWEN ALBERT L JR	7-U1 WEBSTER PL	226 BRADFORD ST	PROVINCETOWN	MA	02657
1973	11-3-66--002-R	PHAKOS GINGER ET AL JOHN F CUSACK	7-U2 WEBSTER PL	288 PEARL ST	CAMBRIDGE	MA	02139-4716
1974	11-3-66--003-R	CHARTIER-PETRELIS MATTHEW JOSEPH CHARTIER-PETRELIS	7-U3 WEBSTER PL	15 DOW ST #3	SOMERVILLE	MA	02144
1975	11-3-67-0-R	5 WEBSTER PL REALTY TR C/O EH REALTY LLC	5 WEBSTER PL	157 COMMERCIAL ST	PROVINCETOWN	MA	02657
1976	11-3-68-0-R	DOBUCKI CHARLES J	3 WEBSTER PL	67 KNOX AVE	BUFFALO	NY	14216
1977	11-3-69--001-E	AIDS SUPPORT GROUP OF CAPE COD	96-98 U1 BRADFORD ST	PO BOX 1522	PROVINCETOWN	MA	02657
1978	11-3-69--002-E	AIDS SUPPORT GROUP OF CAPE COD	96-98 U2 BRADFORD ST	PO BOX 1522	PROVINCETOWN	MA	02657
1979	11-3-69--003-R	MARSHALL PETER S	96-98 U3 BRADFORD ST	96-98 U3 BRADFORD ST	PROVINCETOWN	MA	02657
1980	11-3-69--004-R	L&E REALTY TR K C ROSSMOORE SHIELDS TTEE	96-98 U4 BRADFORD ST	C/O KATHERINE ROSSMORE SHIELDS 23 WAMSUTTA PATH	MARSHFIELD	MA	02050
1981	11-3-69--005-R	ELIZABETH F LOWELL REALTY TR ELIZABETH F LOWELL TTEE	96-98 U5 BRADFORD ST	96 BRADFORD ST #5	PROVINCETOWN	MA	02657
1982	11-3-69--006-R	FONTECCHIO GLEN S ET AL THOMAS CUNNINGHAM	96-98 U6 BRADFORD ST	19 LUZON AVE	PROVIDENCE	RI	02906
1983	11-3-69--007-R	MURPHY C D MATTHEW ET AL LOC V TRUONG	96-98 U7 BRADFORD ST	PO BOX 380267	CAMBRIDGE	MA	02238-0267
1984	11-3-69--00A-R	LUSTER CYNTHIA P	96-98 UA BRADFORD ST	622 COMMERCIAL ST	PROVINCETOWN	MA	02657
1985	11-3-69--00B-E	AIDS SUPP GRP OF CAPE COD INC	96-98 UB BRADFORD ST	PO BOX 1522	PROVINCETOWN	MA	02657
9575	11-3-69--011-R	MARSHALL PETER S	96-98U11 BRADFORD ST	96-98 U3 BRADFORD ST	PROVINCETOWN	MA	02657
9648	11-3-69--012-R	ELIZABETH F LOWELL REALTY TR ELIZABETH F LOWELL TTEE	96-98U12 BRADFORD ST	96 BRADFORD ST #5	PROVINCETOWN	MA	02657
9649	11-3-69--013-R	FONTECCHIO GLEN S ET AL THOMAS CUNNINGHAM	96-98U13 BRADFORD ST	19 LUZON AVE	PROVIDENCE	RI	02906
9553	11-3-70--001-R	LAROSA THOMAS L ET AL STEPHEN H PERRY	4-U1 WINSLOW ST	85 GREEN ST	JAMAICA PLAIN	MA	02130
9555	11-3-70--002-R	BROWN DAVID S ET AL COLBY B CONNOR	4-U2 WINSLOW ST	438 W 47TH ST APT 3A	NEW YORK	NY	10036-2330
1988	11-3-71-0-R	ZULETA MAURICIO L	6 WINSLOW ST	29 SPRING PARK UNIT 1	JAMAICA PLAIN	MA	02130
1989	11-3-72-0-R	NIERATKA ERNEST ET AL PYE EDITH AKA EDITH NIERATKA	8 WINSLOW ST	8 WINSLOW ST	PROVINCETOWN	MA	02657
1990	11-3-73-0-R	HUSSON-COTE JAMES J JR ET AL JOHANNES HUSSON-COTE	10 WINSLOW ST	10 WINSLOW ST	PROVINCETOWN	MA	02657
1991	11-3-74-0-R	TEPPER E CLOTHIER	3 WINSLOW ST	3 WINSLOW ST	PROVINCETOWN	MA	02657
1992	11-3-75-0-R	ZHAO-WEINER YI	5 WINSLOW ST	5 WINSLOW ST	PROVINCETOWN	MA	02657
1993	11-3-76-0-R	STEELE DUANE A ET UX MARY JO AVELLAR	100 BRADFORD ST	100 BRADFORD ST	PROVINCETOWN	MA	02657
1994	11-3-77-0-R	GOSNOLD STREET LLC	7 GOSNOLD ST	2021 OSBORN DRIVE	SILVER SPRING	MD	20910
1995	11-3-78-0-R	SOUZA LLC	252 COMMERCIAL ST	PO BOX 12	PROVINCETOWN	MA	02657
1997	11-3-80-0-R	CAPE TIP INVESTMENT INC	258 COMMERCIAL ST	PO BOX 666	PROVINCETOWN	MA	02657
1998	11-3-81-0-E	TOWN OF PROVINCETOWN	260 COMMERCIAL ST	260 COMMERCIAL ST	PROVINCETOWN	MA	02657
1999	11-3-82-0-R	CAPE TIP INVESTMENT INC	109 BRADFORD ST	PO BOX 666	PROVINCETOWN	MA	02657
2000	11-3-83-0-R	PROVINCETOWN PURCHASE TR ELIZABETH G BROOKE TTEE	102 BRADFORD ST	102 BRADFORD ST	PROVINCETOWN	MA	02657

Key	Parcel ID	Owner	Location	Mailing Street	Mailing City	ST	ZipCd/Country
2003	11-3-84-1-001-R	LIN YIHSIN JOHN ET AL PAUL CARACCIOLO	104-A U1 BRADFORD ST	170 W BROADWAY UNIT 402	SOUTH BOSTON	MA	02127
2004	11-3-84-1-002-R	VAIRINHOS FRANKLIN	104-A U2 BRADFORD ST	39 MARSHALL ST	WATERTOWN	MA	02472
2005	11-3-84-1-003-R	PROVINCETOWN PURCHASE TRUST II ELIZABETH BROOKE TTEE	104-A U3 BRADFORD ST	102 BRADFORD ST	PROVINCETOWN	MA	02657
2006	11-3-84-1-004-R	PROVINCETOWN PURCHASE TRUST II ELIZABTH BROOKE TTEE	104-A U4 BRADFORD ST	102 BRADFORD ST	PROVINCETOWN	MA	02657
2007	11-3-84-1-005-R	VALENTI HOPE M ET AL DIANE BLISS	104-A U5 BRADFORD ST	66 HILLSIDE AVE	BRIDGEWATER	NJ	08807
2008	11-3-84-1-006-R	MCCOLLOUGH DAWN M	104-A U6 BRADFORD ST	82 N MAIN ST #3220	NATICK	MA	01760
2009	11-3-84-1-007-R	BROME DEBORAH V	104-A U7 BRADFORD ST	175 WILLOUGHBY ST #11C	BROOKLYN	NY	11201
2010	11-3-84-2-008-R	VALENTI HOPE M	104-U8 BRADFORD ST	66 HILLSIDE AVE	BRIDGEWATER	NJ	08807
2011	11-3-84-2-009-R	PROVINCETOWN PURCHASE TR II ELIZABETH G BROOKE ET AL TTEES	104-U9 BRADFORD ST	104-U9 BRADFORD ST	PROVINCETOWN	MA	02657
2012	11-3-84-2-010-R	CHRISTY KIMBERLY A	104-U10 BRADFORD ST	1604 WETHERSFIELD RD	AUSTIN	TX	78703
2013	11-3-84-2-011-R	104 REALTY TR DAREN & BROOKE TTEE	104-U11 BRADFORD ST	104-U11 BRADFORD ST	PROVINCETOWN	MA	02657
2014	11-3-84-2-012-R	REYES GERARDO F	104-U12 BRADFORD ST	39 BEECH ST	MAYWOOD	NJ	07607
2015	11-3-84-2-013-R	SHELTONS BEND LLC	104-U13 BRADFORD ST	27 WATSONS CT	PROVINCETOWN	MA	02657
2016	11-3-84-2-014-R	VALENTI HOPE M	104-U14 BRADFORD ST	66 HILLSIDE AVE	BRIDGEWATER	NJ	08807
2017	11-3-84-2-015-R	PROVINCETOWN PURCHASE TR II ELIZABETH G BROOK ET AL TTEES	104-U15 BRADFORD ST	102 BRADFORD ST	PROVINCETOWN	MA	02657
2018	11-3-84-2-016-R	BICKO ZDENEK ET AL JOHN D AMARAL	104-U16 BRADFORD ST	357 VARICK ST #525-B	JERSEY CITY	NJ	07302
2019	11-3-85-0-E	TOWN OF PROVINCETOWN BOARD OF SELECTMEN	106 BRADFORD ST	260 COMMERCIAL ST	PROVINCETOWN	MA	02657
11003	11-3-86-1-001-R	HOTSPOT LLC RICHARD P TREVINO MGR	116-U1 BRADFORD ST	15 WORCESTER SQ #4	BOSTON	MA	02118
11004	11-3-86-1-002-R	TEIXEIRA PAUL ET AL LEE J KUGLER	116-U2 BRADFORD ST	62 ELEANOR ST	CHELSEA	MA	02150
11005	11-3-86-1-003-R	FIELD III JOEL M	116-U3 BRADFORD ST	406 W 44TH ST #21	NEW YORK	NY	10036
2021	11-3-87-0-R	118 BRADFORD ST REALTY TR KEVIN BAZARIAN ET AL TTEES	118 BRADFORD ST	P O BOX 5	PROVINCETOWN	MA	02657
2022	11-3-88-0-R	SCHIFFMAN MARK E	120 BRADFORD ST	PO BOX 212	PROVINCETOWN	MA	02657
2023	11-3-89-1-001-R	AKHTAR AYAZ ET UX AKHTAR SAIMA	127-U1 BRADFORD ST	45 CENTRAL STREET	SOUTH WEYMOUTH	MA	02190
2024	11-3-89-1-002-R	CONKLIN DALE E	127-U2 BRADFORD ST	PO BOX 1542	PROVINCETOWN	MA	02657-5542
2025	11-3-89-1-003-R	LIPTON JOHN R	127-U3 BRADFORD ST	1387 WASHINGTON ST #201	BOSTON	MA	02118-2024
2026	11-3-89-1-004-R	SVETZ WILLIAM J	127-U4 BRADFORD ST	17 EVERETT ST	DORCHESTER	MA	02122
2027	11-3-89-2-005-R	CUENCAS RICHARD A	127-U5 BRADFORD ST	127-U5 BRADFORD ST	PROVINCETOWN	MA	02657
2028	11-3-90-0-R	CULVER JOHN D	288-C COMMERCIAL ST	PO BOX 228	PROVINCETOWN	MA	02657
2029	11-3-91-0-R	CULVER JOHN D ET AL PETER B WARNOCK	123 BRADFORD ST	PO BOX 228	PROVINCETOWN	MA	02657
2030	11-3-92-0-R	119 BRADFORD ST REALTY TRUST ANTHONY E JOSEPH TTEE	119 BRADFORD ST	119 BRADFORD ST	PROVINCETOWN	MA	02657
2031	11-3-93-0-R	DAVIS KAOLIN	284-A COMMERCIAL ST	284A COMMERCIAL ST	PROVINCETOWN	MA	02657
2032	11-3-94-0-R	THE PALETTE FUND	115 BRADFORD ST	115 BRADFORD ST	PROVINCETOWN	MA	02657
2033	11-3-95-0-R	CICERO FAMILY REALTY TR GIOVANNI CICERO TTEE	274-276 COMMERCIAL ST	45 BAYVIEW RD	EASTHAM	MA	02642
2034	11-3-96-0-R	CICERO FAMILY REALTY TR GIOVANNI CICERO TTEE	280 COMMERCIAL ST	45 BAYVIEW RD	EASTHAM	MA	02642
2035	11-3-97-1-001-R	284 COMMERCIAL ST TR ET AL EDWARD FALLAS	284-U1 COMMERCIAL ST	329 COMMERCIAL ST	PROVINCETOWN	MA	02657
2036	11-3-97-1-002-R	284 COMMERCIAL ST TR ET AL EDWARD FALLAS	284-U2 COMMERCIAL ST	329 COMMERCIAL ST	PROVINCETOWN	MA	02657
2037	11-3-97-1-003-R	FALLAS MICHAEL ET AL EDWARD FALLAS	284-U3 COMMERCIAL ST	329 COMMERCIAL ST	PROVINCETOWN	MA	02657
2038	11-3-97-1-004-R	FALLAS MICHAEL ET AL EDWARD FALLAS	284-U4 COMMERCIAL ST	329 COMMERCIAL ST	PROVINCETOWN	MA	02657
2039	11-3-97-1-005-R	284 COMMERCIAL ST TR ET AL EDWARD FALLAS	284-U5 COMMERCIAL ST	329 COMMERCIAL ST	PROVINCETOWN	MA	02657
2040	11-3-97-2-006-R	FALLAS MICHAEL ET AL EDWARD FALLAS	284-U6 COMMERCIAL ST	329 COMMERCIAL ST	PROVINCETOWN	MA	02657
2041	11-3-98-1-001-R	MARELLI MARIA L	284-B U1 COMMERCIAL ST	284-B U1 COMMERCIAL ST	PROVINCETOWN	MA	02657

Key	Parcel ID	Owner	Location	Mailing Street	Mailing City	ST	ZipCd/Country
2042	11-3-98-1-002-R	COTUGNO CHRISTEN	284-B U2 COMMERCIAL ST	PO BOX 1678	PROVINCETOWN	MA	02657
2043	11-3-98-1-003-R	MATEER RANDALL S	284-B U3 COMMERCIAL ST	CENAU-RE CMR 410 BOX 291	APO	AE	09049-0291
2044	11-3-98-1-004-R	KARACOZIAN DEBORAH	284-B U4 COMMERCIAL ST	284B COMMERCIAL ST #4	PROVINCETOWN	MA	02657
2045	11-3-98-1-005-R	FIDEL SCOTT B	284-B U5 COMMERCIAL ST	284B COMMERCIAL ST #5	PROVINCETOWN	MA	02657
2046	11-3-98-1-006-R	SANTORA RALPH	284-B U6 COMMERCIAL ST	1619 13TH STREET NW	WASHINGTON	DC	20009
2047	11-3-99-0-R	FAMILY DOG OF MASS INC	286-288 COMMERCIAL ST	PO BOX 557	PROVINCETOWN	MA	02657
8834	11-3-100--001-R	POTOCKI JAMES	288-BU1 COMMERCIAL ST	15 OAKHURST RD	HAMPTON BAYS	NY	11946
8836	11-3-100--002-R	D'ALESSANDRO AMY L	288-BU2 COMMERCIAL ST	21 SENECA RD	WOBURN	MA	01801
2049	11-3-101-0-R	J G D EDWARDS REALTY TR JOHN G D EDWARDS TTEE	290 COMMERCIAL ST	290 COMMERCIAL ST	PROVINCETOWN	MA	02657
2050	11-3-102-0-R	LANDE JAMES A	290-A COMMERCIAL ST	1016 29TH ST NW	WASHINGTON	DC	20007-3831
2051	11-3-103-0-R	HOWARD ANN B ET AL EMILIE J MARKS	294-A COMMERCIAL ST	294A COMMERCIAL ST	PROVINCETOWN	MA	02657
2052	11-3-104-0-R	GUTZLER PROPERTY TR JOHN D GUTZLER TTEE	294 COMMERCIAL ST	5760 COACH HOUSE CR APT H	BOCA RATON	FL	33486
2053	11-3-105-0-R	LOVINGER NOMINEE TR JEFFREY I LOVINGER TTEE	296 COMMERCIAL ST	434 COMMERCIAL ST	PROVINCETOWN	MA	02657
2054	11-3-106-0-R	OLEVSKY RUSSELL	296-A COMMERCIAL ST	296A COMMERCIAL ST	PROVINCETOWN	MA	02657
2055	11-3-107-0-R	QUITZOW ERICA D	129-A BRADFORD ST	204 STARR ST #1-R	BROOKLYN	NY	11237-2608
2056	11-3-108-0-R	SGI 300A LLC	300-A COMMERCIAL ST	300-A COMMERCIAL ST	PROVINCETOWN	MA	02657
2057	11-3-109-0-R	CAMIDODA LLC	300 COMMERCIAL ST	PO BOX 161	PROVINCETOWN	MA	02657
2066	11-3-112-1-A01-R	COILL DONALD L	308-10UA1 COMMERCIAL ST	308-10UA1 COMMERCIAL ST	PROVINCETOWN	MA	02657
2067	11-3-112-1-A02-R	LEWIS HERBERT D ET AL C/O PLOVER HOLDINGS LLC	308-10UA2 COMMERCIAL ST	155 SAMOSET RD	EASTHAM	MA	02642
2068	11-3-112-1-A03-R	LEWIS HERBERT D ET AL D/D/P/ COILL TR/A/G/H/M LEWIS	308-10UA3 COMMERCIAL ST	77 OXBOW RD	NEEDHAM	MA	02492-1015
2069	11-3-112-1-A04-R	LEWIS HERBERT D ET AL D COILL TR/A/G/H/M LEWIS	308-10UA4 COMMERCIAL ST	77 OXBOW RD	NEEDHAM	MA	02492-1015
2070	11-3-112-1-A05-R	LEWIS HERBERT D ET AL D COILL TR/A/G/H/M LEWIS	308-10UA5 COMMERCIAL ST	77 OXBOW RD	NEEDHAM	MA	02492-1015
2071	11-3-112-2-B01-R	LEWIS HERBERT D ET AL C/O LEWIS DAVID S ET AL	308-10UB1 COMMERCIAL ST	155 SAMOSET RD	EASTHAM	MA	02642
2072	11-3-112-2-B02-R	LEWIS HERBERT D ET AL C/O LEWIS DAVID S ET AL	308-10UB2 COMMERCIAL ST	155 SAMOSET RD	EASTHAM	MA	02642
2073	11-3-112-2-B03-R	RUSSELL RICHARD M C/O DUNE GOOD LLC	308-10UB3 COMMERCIAL ST	9 WASHINGTON AVE	PROVINCETOWN	MA	02657
2074	11-3-112-2-B04-R	RUSSELL RICHARD M C/O DUNE GOOD LLC	308-10UB4 COMMERCIAL ST	9 WASHINGTON AVE	PROVINCETOWN	MA	02657
2075	11-3-112-2-B05-R	RUSSELL RICHARD M C/O DUNE GOOD LLC	308-10UB5 COMMERCIAL ST	9 WASHINGTON AVE	PROVINCETOWN	MA	02657
2078	11-3-115-0-E	TOWN OF PROVINCETOWN BOARD OF SELECTMEN	5 RYDER ST	260 COMMERCIAL ST	PROVINCETOWN	MA	02657
2133	12-1-19-0-R	VAN DERECK TRUST KIMBERLY FURLANO TTEE	7 STANDISH ST	7 FREEMAN ST	PROVINCETOWN	MA	02657
2134	12-1-20-0-R	STAND5 NOMINEE TRUST WILLIAM P DOUGAL ET AL TTEES	5 STANDISH ST	BOX 962	PROVINCETOWN	MA	02657
2137	12-1-22--00A-R	PYSHER PAUL	135-UA BRADFORD ST	135-UA BRADFORD ST	PROVINCETOWN	MA	02657
2138	12-1-22--00B-R	FRAGOMENI FRANK L	135-UB BRADFORD ST	7 RUTLAND SQ	BOSTON	MA	02118
2139	12-1-22--00C-R	SARAFIN JAMES E	135-UC BRADFORD ST	465 PARK DR #9	BOSTON	MA	02215
9570	12-1-22--00E-R	CAHILL MATTHEW A	135-UE BRADFORD ST	135-UE BRADFORD ST	PROVINCETOWN	MA	02657
9572	12-1-22--00F-R	CAMPBELL RICHARD L	135-UF BRADFORD ST	102 BAYBERRY AVE #13	PROVINCETOWN	MA	02657
9573	12-1-22--00G-R	ALLEGRETTI SCOTT A DDS PC	135-UG BRADFORD ST	135-UG BRADFORD ST	PROVINCETOWN	MA	02657
9574	12-1-22--00H-R	ALLEGRETTI SCOTT A DDS PC	135-UH BRADFORD ST	135-UG BRADFORD ST	PROVINCETOWN	MA	02657
2142	12-1-22-A-001-R	PYSHER PAUL A	10-U1 SMALLS CT	17 WORCESTER ST #3	BOSTON	MA	02118
2143	12-1-22-A-002-R	MOLODEC LISA S	10-U2 SMALLS CT	6 CARTHAY CIRCLE	NEWTON HIGHLANDS	MA	02461-1106
2144	12-1-22-A-003-R	SMALLEY JENNIFER M	10-U3 SMALLS CT	126 HIGH POINT CIRCLE	NEWBURGH	NY	12550
9274	12-1-22-Z-P0A-R	MICHAEL F CAMARDELLO TR MICHAEL F CAMARDELLO TTEE	10-PAB SMALLS CT	2032 NE 6TH TERRACE	WILTON MANORS	FL	33305

Key	Parcel ID	Owner	Location	Mailing Street	Mailing City	ST	ZipCd/Country
9275	12-1-22-Z-P0C-R	SGI 300A LLC	10-PCD SMALLS CT	300-A COMMERCIAL ST	PROVINCETOWN	MA	02657
9276	12-1-22-Z-P0E-R	SGI 300A LLC	10-PEF SMALLS CT	300 A COMMERCIAL ST	PROVINCETOWN	MA	02657
9277	12-1-22-Z-P0G-R	MOFFETT HOUSE, INC	10-PGH SMALLS CT	296-A COMMERCIAL ST	PROVINCETOWN	MA	02657
9278	12-1-22-Z-P0J-R	CAMIDODA LLC	10-PIJ SMALLS CT	PO BOX 161	PROVINCETOWN	MA	02657
9279	12-1-22-Z-P0K-R	LOVINGER NOMINEE TRUST J I LOVINGER ET UX TTEES	10-PKL SMALLS CT	434 COMMERCIAL ST	PROVINCETOWN	MA	02657
9280	12-1-22-Z-P0M-R	D'ANGONA BRIAN	10-PMN SMALLS CT	333-R COMMERCIAL ST #7	PROVINCETOWN	MA	02657
9281	12-1-22-Z-P0P-R	DAVIS OLIVER W	10-POP SMALLS CT	1021 MICHIGAN AVE #1	MIAMI BEACH	FL	33139
9282	12-1-22-Z-P0Q-R	MACLEOD ROBERT ET AL STEPHEN BYCKIEWICZ	10-PQR SMALLS CT	PO BOX 142	GARDNER	NY	12525
9284	12-1-22-Z-P0S-R	FRAGOMENI FRANK L	10-PS SMALLS CT	7 RUTLAND SQ	BOSTON	MA	02118
9285	12-1-22-Z-P0T-R	RAMOS WASHINGTON	10-PT SMALLS CT	135-A BRADFORD ST	PROVINCETOWN	MA	02657
9286	12-1-22-Z-P0U-R	SARAFIN JAMES E	10-PU SMALLS CT	465 PARK DR #9	BOSTON	MA	02215
2145	12-1-23-0-R	BRADBURY ALLAN	133 BRADFORD ST	100 EAST MOORE ST	HACKETTSTOWN	NJ	07840
2146	12-1-25--001-R	PERRY SCOTT ET AL ALAN CANCELINO	129-U1 BRADFORD ST	104 WEST 17TH ST #4-W	NEW YORK	NY	10017
2147	12-1-25--002-R	BRASS KEY HOSPITALITY GRP LLC	129-U2 BRADFORD ST	67 BRADFORD ST	PROVINCETOWN	MA	02657
2148	12-1-26-0-E	TOWN OF PROVINCETOWN BOARD OF SELECTMEN	122 BRADFORD ST	260 COMMERCIAL ST	PROVINCETOWN	MA	02657
2149	12-1-27-0-R	CAPE COD PILGRIM MEMORIAL ASSN	1 HIGH POLE HILL RD	PO BOX 1125	PROVINCETOWN	MA	02657
2150	12-1-27-X-E	CAPE COD PILGRIM MEMORIAL ASSN	1 HIGH POLE HILL RD	PO BOX 1125	PROVINCETOWN	MA	02657
2152	12-1-28-1-001-R	PAGE STEVEN	10-U1 ALDEN ST	P O BOX 426	PROVINCETOWN	MA	02657
2153	12-1-28-1-002-R	YATES ERIK J	10-U2 ALDEN ST	307 WEST 126TH ST APT 2-A	NEW YORK	NY	10027
2154	12-1-29-0-R	BROWN CATHERINE M	12 ALDEN ST	5 CITY TER NORTH	NEWBURGH	NY	12550-3406
2155	12-1-30-0-R	RENCUS TAL	16 ALDEN ST	373 COMMONWEALTH AVE #301	BOSTON	MA	02115
2156	12-1-31-0-R	HOPKINS KHRISTINE C ET AL CLARENCE D BEAL III	18 ALDEN ST	18 ALDEN ST	PROVINCETOWN	MA	02657
4114	12-1-32--001-R	STEINBERG MARJORIE J ET AL PATTI S BUXSER	20-U1 ALDEN ST	20-U1 ALDEN ST	PROVINCETOWN	MA	02657
4115	12-1-32--002-R	STIEBER TRACY ET UX KATHLEEN M BROWNE	20-U2 ALDEN ST	1 TIMBERLANE DR	PENNINGTON	NJ	08534
4116	12-1-32--003-R	APPLEBY-MARTIN REALTY TR APPLEBY LAURIE H ET AL TTEES	20-U3 ALDEN ST	30 CERDAN AVE	WEST ROXBURY	MA	02132
4117	12-1-32--004-R	WELLINGTON DAVID S ET AL JOSHUA T NUNNELEY	20-U4 ALDEN ST	26 JONES AVE	PAWTUCKET	RI	02861
9250	12-1-32-Z-P01-R	THE BOATWORKS BUILDING LLC	20-P1 ALDEN ST	C/O WILLIAM A BONN 501 ALHAMBRA CIR	CORAL GABLES	FL	33134
9251	12-1-32-Z-P02-R	THE BOATWORKS BUILDING LLC	20-P2 ALDEN ST	C/O WILLIAM A BONN 501 ALHAMBRA CIR	CORAL GABLES	FL	33134
9252	12-1-32-Z-P03-R	JOHN H BASILE LIVING TR JOHN H BASILE TTEE	20-P3 ALDEN ST	400 STUART ST UNIT 16H	BOSTON	MA	02116
9253	12-1-32-Z-P04-R	HEROPOULOS JOHN A ET AL RICHARD B CROOK	20-P4 ALDEN ST	107 WINTHROP AVE	QUINCY	MA	02170
9254	12-1-32-Z-P05-R	333R COMMERCIAL STREET LLC	20-P5 ALDEN ST	61 FOREST ST	NEEDHAM	MA	02492
9255	12-1-32-Z-P06-R	DEMAIO CHRISTOPHER S	20-P6 ALDEN ST	6 LUCILLE BLVD	NEW YORK	NY	10956
9256	12-1-32-Z-P07-R	COOPIOUS LLC	20-P7 ALDEN ST	107 LOKER ST	WAYLAND	MA	01778
9034	12-1-33--001-R	CHASE EDWARD M ET AL SAMUEL R MONIRI	22-U1 ALDEN ST	335 WEST SECOND ST #22	SOUTH BOSTON	MA	02127
9036	12-1-33--002-R	SMITH WAYNE A	22-U2 ALDEN ST	2500 NE 135TH ST PH2	NORTH MIAMI	FL	33181
9038	12-1-33--003-R	CONNOLLY WILLIAM ET AL RICHARD A SILVA	22-U3 ALDEN ST	335 WEST 2ND ST #14	BOSTON	MA	02127
9040	12-1-33--004-R	SILVA RICHARD A ET AL WILLIAM CONNOLLY	22-U4 ALDEN ST	335 WEST 2ND ST #14	BOSTON	MA	02127
10771	12-1-34-1-001-R	MCKINNEY ANDREW M	26-U1 ALDEN ST	37 E CONCORD ST UNIT 4	BOSTON	MA	02118
10772	12-1-34-1-002-E	PROVINCETOWN HOUSING AUTHORITY	26-U2 ALDEN ST	44 HARRY KEMP WAY	PROVINCETOWN	MA	02657
10773	12-1-34-1-003-E	PROVINCETOWN HOUSING AUTHORITY	26-U3 ALDEN ST	44 HARRY KEMP WAY	PROVINCETOWN	MA	02657
10774	12-1-34-1-004-E	PROVINCETOWN HOUSING AUTHORITY	26-U4 ALDEN ST	44 HARRY KEMP WAY	PROVINCETOWN	MA	02657

Key	Parcel ID	Owner	Location	Mailing Street	Mailing City	ST	ZipCd/Country
10775	12-1-34-1-005-R	J&C ROYAL PALM LLC	26-U5 ALDEN ST	8805 TAMIAMI TRAIL SUITE #361	NAPLES	FL	34108
10776	12-1-34-1-006-R	MA PATRICIA ET AL SUZANNA A MELOTTI	26-U6 ALDEN ST	1690 WASHINGTON ST #4	BOSTON	MA	02118
10777	12-1-34-1-007-R	BADASH DAVID W ET VIR CALEB EIGSTI	26-U7 ALDEN ST	26-U7 ALDEN ST	PROVINCETOWN	MA	02657
10778	12-1-34-1-008-R	IRWIN JAMES R	26-U8 ALDEN ST	420 WEST 23RD ST #9-A	NEW YORK	NY	10011-2174
10779	12-1-34-1-009-R	BROWNING BARBARA ET UX KIMBERLY D WARD	26-U9 ALDEN ST	22 HILLCROFT RD	JAMAICA PLAIN	MA	02130
10796	12-1-34-Z-004-R	FERRARI LLC	26-P4 ALDEN ST	342 COMMERCIAL ST #1	PROVINCETOWN	MA	02657
10805	12-1-34-Z-P01-R	MARINO JEAN	26-P1 ALDEN ST	14 CENTER ST	PROVINCETOWN	MA	02657
10802	12-1-34-Z-P02-R	ABATTO JACQUES	26-P2 ALDEN ST	PO BOX 170780	BOSTON	MA	02117
10795	12-1-34-Z-P03-R	SMITH WAYNE A	26-P3 ALDEN ST	2500 NE 135TH ST PH2	NORTH MIAMI	FL	33181
10797	12-1-34-Z-P05-R	DESIMONE DIANA E	26-P5 ALDEN ST	10 UPPER TERRACE	MEREDITH	NH	03253
10798	12-1-34-Z-P07-R	RODRIGUEZ-VILLALOBOS J ET AL CHRISTOPHER J LAPIN	26-P7 ALDEN ST	34 CLARENDON ST	BOSTON	MA	02116
10803	000012-100000000000						
10804	12-1-34-Z-P11-R	JORDAN TERRELL	26-P11 ALDEN ST	31 EAST CONCORD ST	BOSTON	MA	02118
10799	12-1-34-Z-P17-R	MICHAUD ANNA Y	26-P17 ALDEN ST	29 ALDEN ST U2	PROVINCETOWN	MA	02657
10800	12-1-34-Z-P18-R	SNOW SEBASTIAN ET UX DAWN SNOW	26-P18 ALDEN ST	45 CHASKE AVE	AUBURNDALE	MA	02466
10801	12-1-34-Z-P19-R	OGATA BURTON	26-P19 ALDEN ST	241 PERRYVILLE RD	REHOBOTH	MA	02769
2164	12-1-35-A-R	HOLLANDER MITCHELL G ET AL ROBERT PURINTON	28 ALDEN ST	274 HOOKER AVE #A2	POUGHKEEPSIE	NY	12603
2161	12-1-35-1-001-R	SILVERMAN RICHARD	30-U1 ALDEN ST	197 8TH STREET UNIT 626	CHARLESTOWN	MA	02129
2162	12-1-35-1-002-R	DOHERTY ROBERT F JR ET AL RICHARD E NUENIGHOFF	30-U2 ALDEN ST	C/O RIK NUENIGHOFF 84 BERKLEY ST	BOSTON	MA	02116
8729	12-1-35-2-003-R	KELLER KARA ET UX SAMANTHA HERMAN	30-U3 ALDEN ST	3 SEAL HARBOR RD UNIT 547	WINTHROP	MA	02152
8731	12-1-35-2-004-R	DUNN JONATHAN S ET AL HARRY J MCDARGH	30-U4 ALDEN ST	59 RIPLEY ST	NEWTON CENTER	MA	02459
2163	12-1-35-3-005-R	SESSA ANDREW ET VIR BRIAN SANDSTROM	30-U5 ALDEN ST	9 W BROADWAY, UNIT 312	BOSTON	MA	02127
2166	12-1-37-1-001-R	MACARA RICHARD M	35-U1 ALDEN ST	35 ALDEN ST #1	PROVINCETOWN	MA	02657
2167	12-1-37-2-002-R	MACARA RICHARD M	35-U2 ALDEN ST	35 ALDEN ST #1	PROVINCETOWN	MA	02657
2168	12-1-37-2-003-R	MACARA PETER	35-U3 ALDEN ST	35 ALDEN ST #3	PROVINCETOWN	MA	02657
8750	12-1-38-1-001-R	TUMMINELLO MATTHEW D ET VIR DOMINICK J MARANGI JR	29-U1 ALDEN ST	522 WEST 50TH ST #C-2	NEW YORK	NY	10019
8751	12-1-38-1-002-R	MICHAUD ANNA Y	29-U2 ALDEN ST	29-U2 ALDEN ST	PROVINCETOWN	MA	02657
8752	12-1-38-1-003-R	SNOW SEBASTIAN J ET UX DAWN SNOW	29-U3 ALDEN ST	45 CHASKE AVE	AUBURNDALE	MA	02466
8753	12-1-38-1-004-R	YATES PAUL ET AL JOHN F FEENEY III	29-U4 ALDEN ST	57 MT VERNON ST	DORCHESTER	MA	02125
8754	12-1-38-1-005-R	YATES PAUL ET AL JOHN F FEENEY III	29-U5 ALDEN ST	29-U5 ALDEN ST	PROVINCETOWN	MA	02657
8755	12-1-38-2-006-R	OGATA BURTON M	29-U6 ALDEN ST	1346 NEWPORT AVE	PAWTUCKET	RI	02861-1853
8756	12-1-38-3-007-R	SLONE ADAM E	29-U7 ALDEN ST	1521 ALTON RD #638	MIAMI BEACH	FL	33139
2170	12-1-39-0-R	JACKSON DANIEL J ET AL B DERFLER J CONLEY	19 ALDEN ST	16 ELDORA ST	ROXBURY	MA	02120
2171	12-1-40-0-R	BRUNO PATRICIA	17 ALDEN ST	17 ALDEN ST	PROVINCETOWN	MA	02657
2172	12-1-41-0-R	FERREIRA JOSE ESTELINO SANTOS	15 ALDEN ST	15 ALDEN ST	PROVINCETOWN	MA	02657
2173	12-1-42-0-R	RUESCH DEVON	11 ALDEN ST	P.O. BOX 1877	PROVINCETOWN	MA	02657
2174	12-1-43-0-R	TARANTOLA WILLIAM ET AL PATRICK J PERRI	9 ALDEN ST	16 DOUGAL LN	EAST NORTHPORT	NY	11731
2175	12-1-44-0-R	BREITHAUPT NANCY	7 ALDEN ST	87 WINCHESTER CT	READING	PA	19606
2176	12-1-45-0-R	ADAMS BERTHA L (LIFE ESTATE) DOROTHY/ERNEST/JOHN ADAMS	5 ALDEN ST	5 ALDEN ST	PROVINCETOWN	MA	02657
2177	12-1-46-0-E	TOWN OF PROVINCETOWN BOARD OF SELECTMEN	126 BRADFORD ST	260 COMMERCIAL ST	PROVINCETOWN	MA	02657
2178	12-1-47-0-R	MILAN REALTY LLC	128 BRADFORD ST	C/O MUKESH PATEL ET AL 120 HANNAH NILE WAY	BRAINTREE	MA	02184

Key	Parcel ID	Owner	Location	Mailing Street	Mailing City	ST	ZipCd/Country
2179	12-1-48-0-R	MILAN REALTY LLC	130 BRADFORD ST	C/O MUKESH PATEL ET AL 120 HANNAH NILE WAY	BRAINTREE	MA	02184
2180	12-1-49-0-R	KELLY JACQUELINE D	12 STANDISH ST	PO BOX 22	PROVINCETOWN	MA	02657
2181	12-1-50-0-R	SCALES CHRISTOPHER	12-A STANDISH ST	12-A STANDISH ST	PROVINCETOWN	MA	02657
2182	12-1-51-0-R	PETERSON PATRICK M ET UX JEANNE A PETERSON	14-A STANDISH ST	21 1/2 INMAN ST	CAMBRIDGE	MA	02139
10628	12-1-52-1-001-R	SUDDUTH BRENT H	14-U1 STANDISH ST	508 W 112TH ST #1C	NEW YORK	NY	10025
10630	12-1-52-1-002-R	MONIRI SAMUEL R	14-U2 STANDISH ST	335 WEST 2ND ST UNIT 22	BOSTON	MA	02127
10632	12-1-52-1-003-R	ALDRICH GREGORY	14-U3 STANDISH ST	32 EAGLE DR	EAST FALMOUTH	MA	02536
11088	12-1-53-1-001-R	TYLER JOHN W ET AL ERIC RITTER	16-U1 STANDISH ST	16-U1 STANDISH ST	PROVINCETOWN	MA	02657
11090	12-1-53-2-002-R	SMITH KENNETH P ET AL CHARLES E WILLIAMSON	16-U2 STANDISH ST	52 SANTA ROSA AVE	SAN FRANCISCO	CA	94112
2186	12-1-54--00A-R	PASTRICHE-KLEMER DEBORAH ET UX KATHERINE PASTRICHE-KLEMER	18-UA STANDISH ST	86 MOSER ST	NORTHAMPTON	MA	01060
2187	12-1-54--00B-R	PARRY GISELE L ET AL KIMBERLY K KIEFER	18-UB STANDISH ST	126 ORCHARD ST #3	SOMERVILLE	MA	02144
2188	12-1-54--00C-R	18 STANDISH STREET LLC	18-UC STANDISH ST	10R COMMERCIAL ST	PROVINCETOWN	MA	02657
2189	12-1-54--00D-R	WIELBLAD LINDA A	18-UD STANDISH ST	PO BOX 1479	PROVINCETOWN	MA	02657
2190	12-1-55-0-R	BERTHA M WOODFIN IRR TR K OLSEN & S WOODFIN TTEES	22 STANDISH ST	285 OLD DUBLIN RD	MARLBOROUGH	MA	03455
2191	12-1-56-0-R	ROBERT T SILVA LIFE ESTATE	24 STANDISH ST	24 STANDISH ST	PROVINCETOWN	MA	02657
2192	12-1-57-0-R	BERTHA M WOODFIN IRR TR K OLSEN & S WOODFIN TTEES	26 STANDISH ST	285 OLD DUBLIN RD	MARLBOROUGH	NH	03455
2193	12-1-58-0-R	MARILYN MERVAR RODES REV TR MARILYN MERVAR RODES TTEE	28-32 STANDISH ST	PO BOX 186	JACKSON	NH	03846
9016	12-1-59--001-R	HAUNSTRUP GEO VAN DERECK ET UX	34-U1 STANDISH ST	34-U1 STANDISH ST	PROVINCETOWN	MA	02657
9018	12-1-59--002-R	HAUNSTRUP GEO VAN DERECK ET UX	34-U2 STANDISH ST	34-U2 STANDISH ST	PROVINCETOWN	MA	02657
9020	12-1-59--003-R	HAUNSTRUP GEO VAN DERECK ET UX	34-U3 STANDISH ST	34-U3 STANDISH ST	PROVINCETOWN	MA	02657
2195	12-1-60-0-R	SIA WAYNE J	4 CEMETERY RD	81 KENWOOD DR N	LEVITTOWN	PA	19055-2445
2203	12-1-67-0-R	IRENE JOSEPH LIVING TR IRENE JOSEPH TTEE	35 STANDISH ST	35 STANDISH ST	PROVINCETOWN	MA	02657
2204	12-1-68-0-R	KACHTICK-ANDERS TRACY	29 STANDISH ST	29 STANDISH ST	PROVINCETOWN	MA	02657
2206	12-1-70-0-R	SIEGEL GORDON J ET AL VINCENT G BREGLIA	27 STANDISH ST	PO BOX 1628	PROVINCETOWN	MA	02657
2207	12-1-71-0-R	BERTHA M WOODFIN IRR TR K OLSEN & S WOODFIN TTEES	25 STANDISH ST	285 OLD DUBLIN RD	MARLBOROUGH	NH	03455
2208	12-1-72-0-R	21 STANDISH STREET LLC	21 STANDISH ST	PO BOX 1367	PROVINCETOWN	MA	02657
2209	12-1-73-1-001-R	WINSLOW CLAIRE E ET AL DEBRA L DOOLEY	19-U1 STANDISH ST	120 NORTH RD #18	HIGHLAND	NY	12528
2210	12-1-73-1-002-R	DOOLEY DEBRA	19-U2 STANDISH ST	120 NORTH RD #18	HIGHLAND	NY	12528
2211	12-1-73-2-003-R	MICHAEL NICOLOSI REV TRUST MICHAEL NICOLOSI ET AL TTEES	19-U3 STANDISH ST	24 CHARLES ST #2	NEW YORK	NY	10014
2212	12-1-73-2-004-R	GLASSER MARILYNN R ET AL MARIANNE PROCTOR	19-U4 STANDISH ST	6 CIDER COURT	BREWSTER	NY	10509
2213	12-1-73-3-005-R	PARSONS LESLIE L	19-U5 STANDISH ST	19-U6 STANDISH ST	PROVINCETOWN	MA	02657
2214	12-1-73-4-006-R	PARSONS LESLIE	19-U6 STANDISH ST	19 STANDISH ST #6	PROVINCETOWN	MA	02657
2218	12-1-77-0-R	RILEY BROTHERS REALTY LLC	132 BRADFORD ST	464 ROUTE 6	WELLFLEET	MA	02667
2219	12-1-77-A-R	RILEY BROTHERS REALTY LLC	134 BRADFORD ST	464 ROUTE 6	WELLFLEET	MA	02667
2312	12-1-136-0-R	7-ELEVEN INC	137 BRADFORD ST	3200 HACKBERRY RD	IRVING	TX	75063
2313	12-1-137-0-R	VAN DERCEK TRUST KIMBERLY FURLANO TTEE	7 FREEMAN ST	7 FREEMAN ST	PROVINCETOWN	MA	02657

7-4-70-0-E

TOWN OF PROVINCETOWN
SCHOOL COMMITTEE
260 COMMERCIAL STREET
PROVINCETOWN, MA 02657

7-4-71-0-R

EASTMAN LESTER JR ET AL
DAVID P DAMON
188 EXETER RD
HAMPTON FALLS, NH 03844

7-4-72--001-R

CORDEIRO DARLENE
16 WINSLOW ST #1
PROVINCETOWN, MA 02657

7-4-72--002-R

DIXON ROBERT K ET UX
LINDA C DIXON
16-U2 WINSLOW ST
PROVINCETOWN, MA 02657

7-4-72--003-R

REELE DEIBY O
WILLIAM R WILSON
100 ALDEN ST #301
PROVINCETOWN, MA 02657

7-4-72--004-R

ROUSSEAU ELLEN G
27 PEARL ST
PROVINCETOWN, MA 02657-1503

7-4-72--005-R

SAUL JANE
16 WINSLOW ST #5
PROVINCETOWN, MA 02657

7-4-74-0-R

CLAUDIA J MARTIN
C/O PAULA M BARBOSA
683 MAIN ST - PO BOX 568
FALMOUTH, MA 02540

7-4-75-0-R

MILLS DAVID A
10 SYLVAN STREET
DANVERS, MA 01923

7-4-76-0-R

MEAGHER DERMOT
8 WHITTIER PL APT 5D
BOSTON, MA 02114-1410

8-2-9-0-R

PERRY GLENN H ET UX
PAIGE E PERRY
26 WINSLOW ST
PROVINCETOWN, MA 02657

8-2-9-B-R

COCHRAN THOMAS III ET UX
SHEELA COCHRAN
PO BOX 491
PROVINCETOWN, MA 02657

8-2-21-0-R

FAIR KATHRYN E ET AL
DEBORAH CONDON
15 WINSLOW ST
PROVINCETOWN, MA 02657

8-2-22-0-R

OCONNOR MICHAEL T ET AL
MICHAEL C HARRIS
5302 BRIDGE AVE
CLEVELAND, OH 44102

8-2-23-0-E

TOWN OF PROVINCETOWN
BOARD OF SELECTMEN
260 COMMERCIAL ST
PROVINCETOWN, MA 02657

11-3-48-0-R

BARRY TIMOTHY F
PO BOX 1531
PROVINCETOWN, MA 02657

11-3-52-0-R

VASTIAU JOHAN
64 WOODWORTH LANE
SCITUATE, MA 02066

11-3-53-0-R

BARRY TIMOTHY F
PO BOX 1531
PROVINCETOWN, MA 02657

11-3-54-0-R

NORTH BEACH REALTY TR
JAMES BRIAN COTE ET AL TTEES
97 BRADFORD ST
PROVINCETOWN, MA 02657

11-3-61-0-R

KEEGAN JAMES F ET VIR
DANIEL L HOULE
151 TREMONT ST #19-K
BOSTON, MA 02111

11-3-62-0-R

EH REALTY LLC
157 COMMERCIAL ST
PROVINCETOWN, MA 02657

11-3-63-0-R

EH REALTY LLC
157 COMMERCIAL ST
PROVINCETOWN, MA 02657

11-3-64-0-R

EH REALTY LLC
157 COMMERCIAL ST
PROVINCETOWN, MA 02657

11-3-65--00A-R

TABENKEN DAVID B
10 EAST SPRINGFIELD ST
UNIT #2
BOSTON, MA 02118

11-3-65--00B-R

CIAGLO GREGORY
8-UB WEBSTER PL
PROVINCETOWN, MA 02657

11-3-66--001-R

BOWEN ALBERT L JR
226 BRADFORD ST
PROVINCETOWN, MA 02657

11-3-66--002-R

PHAKOS GINGER ET AL
JOHN F CUSACK
288 PEARL ST
CAMBRIDGE, MA 02139-4716

11-3-66--003-R

CHARTIER-PETRELIS MATTHEW
JOSEPH CHARTIER-PETRELIS
15 DOW ST #3
SOMERVILLE, MA 02144

11-3-67-0-R

5 WEBSTER PL REALTY TR
C/O EH REALTY LLC
157 COMMERCIAL ST
PROVINCETOWN, MA 02657

11-3-68-0-R

DOBUCKI CHARLES J
67 KNOX AVE
BUFFALO, NY 14216

11-3-69--001-E

AIDS SUPPORT GROUP OF CAPE COD
PO BOX 1522
PROVINCETOWN, MA 02657

11-3-69--002-E

AIDS SUPPORT GROUP OF CAPE COD
PO BOX 1522
PROVINCETOWN, MA 02657

11-3-69--003-R

MARSHALL PETER S
96-98 U3 BRADFORD ST
PROVINCETOWN, MA 02657

11-3-69--004-R

L&E REALTY TR
K C ROSSMOORE SHIELDS TTEE
C/O KATHERINE ROSSMORE SHIELDS
23 WAMSUTTA PATH
MARSHFIELD, MA 02050

11-3-69--005-R

ELIZABETH F LOWELL REALTY TR
ELIZABETH F LOWELL TTEE
96 BRADFORD ST #5
PROVINCETOWN, MA 02657

11-3-69--006-R

FONTECCHIO GLEN S ET AL
THOMAS CUNNINGHAM
19 LUZON AVE
PROVIDENCE, RI 02906

11-3-69--007-R

MURPHY C D MATTHEW ET AL
LOC V TRUONG
PO BOX 380267
CAMBRIDGE, MA 02238-0267

11-3-69--00A-R

LUSTER CYNTHIA P
622 COMMERCIAL ST
PROVINCETOWN, MA 02657

11-3-69--00B-E

AIDS SUPP GRP OF CAPE COD INC
PO BOX 1522
PROVINCETOWN, MA 02657

11-3-69--011-R

MARSHALL PETER S
96-98 U3 BRADFORD ST
PROVINCETOWN, MA 02657

11-3-69--012-R

ELIZABETH F LOWELL REALTY TR
ELIZABETH F LOWELL TTEE
96 BRADFORD ST #5
PROVINCETOWN, MA 02657

11-3-69--013-R

FONTECCHIO GLEN S ET AL
THOMAS CUNNINGHAM
19 LUZON AVE
PROVIDENCE, RI 02906

11-3-70--001-R

LAROSA THOMAS L ET AL
STEPHEN H PERRY
85 GREEN ST
JAMAICA PLAIN, MA 02130

11-3-70--002-R

BROWN DAVID S ET AL
COLBY B CONNOR
438 W 47TH ST APT 3A
NEW YORK, NY 10036-2330

11-3-71-0-R

ZULETA MAURICIO L
29 SPRING PARK UNIT 1
JAMAICA PLAIN, MA 02130

11-3-72-0-R

NIERATKA ERNEST ET AL
PYE EDITH AKA EDITH NIERATKA
8 WINSLOW ST
PROVINCETOWN, MA 02657

11-3-73-0-R

HUSSON-COTE JAMES J JR ET AL
JOHANNES HUSSON-COTE
10 WINSLOW ST
PROVINCETOWN, MA 02657

11-3-74-0-R

TEPPER E CLOTHIER
3 WINSLOW ST
PROVINCETOWN, MA 02657

11-3-75-0-R

ZHAO-WEINER YI
5 WINSLOW ST
PROVINCETOWN, MA 02657

11-3-76-0-R

STEELE DUANE A ET UX
MARY JO AVELLAR
100 BRADFORD ST
PROVINCETOWN, MA 02657

11-3-77-0-R

GOSNOLD STREET LLC
2021 OSBORN DRIVE
SILVER SPRING, MD 20910

11-3-78-0-R

SOUZA LLC
PO BOX 12
PROVINCETOWN, MA 02657

11-3-80-0-R

CAPE TIP INVESTMENT INC
PO BOX 666
PROVINCETOWN, MA 02657

11-3-81-0-E

TOWN OF PROVINCETOWN
260 COMMERCIAL ST
PROVINCETOWN, MA 02657

11-3-82-0-R

CAPE TIP INVESTMENT INC
PO BOX 666
PROVINCETOWN, MA 02657

11-3-83-0-R

PROVINCETOWN PURCHASE TR
ELIZABETH G BROOKE TTEE
102 BRADFORD ST
PROVINCETOWN, MA 02657

11-3-84-1-001-R

LIN YIHSIN JOHN ET AL
PAUL CARACCIOLO
170 W BROADWAY UNIT 402
SOUTH BOSTON, MA 02127

11-3-84-1-002-R

VAIRINHOS FRANKLIN
39 MARSHALL ST
WATERTOWN, MA 02472

11-3-84-1-003-R

PROVINCETOWN PURCHASE TRUST II
ELIZABETH BROOKE TTEE
102 BRADFORD ST
PROVINCETOWN, MA 02657

11-3-84-1-004-R

PROVINCETOWN PURCHASE TRUST II
ELIZABTH BROOKE TTEE
102 BRADFORD ST
PROVINCETOWN, MA 02657

11-3-84-1-005-R

VALENTI HOPE M ET AL
DIANE BLISS
66 HILLSIDE AVE
BRIDGEWATER, NJ 08807

11-3-84-1-006-R

MCCOLLOUGH DAWN M
82 N MAIN ST #3220
NATICK, MA 01760

11-3-84-1-007-R

BROME DEBORAH V
175 WILLOUGHBY ST #11C
BROOKLYN, NY 11201

11-3-84-2-008-R

VALENTI HOPE M
66 HILLSIDE AVE
BRIDGEWATER, NJ 08807

11-3-84-2-009-R

PROVINCETOWN PURCHASE TR II
ELIZABETH G BROOKE ET AL TTEES
104-U9 BRADFORD ST
PROVINCETOWN, MA 02657

11-3-84-2-010-R

CHRISTY KIMBERLY A
1604 WETHERSFIELD RD
AUSTIN, TX 78703

11-3-84-2-011-R

104 REALTY TR
DAREN & BROOKE TTEE
104-U11 BRADFORD ST
PROVINCETOWN, MA 02657

11-3-84-2-012-R

REYES GERARDO F
39 BEECH ST
MAYWOOD, NJ 07607

11-3-84-2-013-R

SHELTONS BEND LLC
27 WATSONS CT
PROVINCETOWN, MA 02657

11-3-84-2-014-R

VALENTI HOPE M
66 HILLSIDE AVE
BRIDGEWATER, NJ 08807

11-3-84-2-015-R

PROVINCETOWN PURCHASE TR II
ELIZABETH G BROOK ET AL TTEES
102 BRADFORD ST
PROVINCETOWN, MA 02657

11-3-84-2-016-R

BICKO ZDENEK ET AL
JOHN D AMARAL
357 VARICK ST #525-B
JERSEY CITY, NJ 07302

11-3-85-0-E

TOWN OF PROVINCETOWN
BOARD OF SELECTMEN
260 COMMERCIAL ST
PROVINCETOWN, MA 02657

11-3-86-1-001-R

HOTSPOT LLC
RICHARD P TREVINO MGR
15 WORCESTER SQ #4
BOSTON, MA 02118

11-3-86-1-002-R

TEIXEIRA PAUL ET AL
LEE J KUGLER
62 ELEANOR ST
CHELSEA, MA 02150

11-3-86-1-003-R

FIELD III JOEL M
406 W 44TH ST #21
NEW YORK, NY 10036

11-3-87-0-R

118 BRADFORD ST REALTY TR
KEVIN BAZARIAN ET AL TTEES
P O BOX 5
PROVINCETOWN, MA 02657

11-3-88-0-R

SCHIFFMAN MARK E
PO BOX 212
PROVINCETOWN, MA 02657

11-3-89-1-001-R

AKHTAR AYAZ ET UX
AKHTAR SAIMA
45 CENTRAL STREET
SOUTH WEYMOUTH, MA 02190

11-3-89-1-002-R

CONKLIN DALE E
PO BOX 1542
PROVINCETOWN, MA 02657-5542

11-3-89-1-003-R

LIPTON JOHN R
1387 WASHINGTON ST #201
BOSTON, MA 02118-2024

11-3-89-1-004-R

SVETZ WILLIAM J
17 EVERETT ST
DORCHESTER, MA 02122

11-3-89-2-005-R

CUENCAS RICHARD A
127-U5 BRADFORD ST
PROVINCETOWN, MA 02657

11-3-90-0-R

CULVER JOHN D
PO BOX 228
PROVINCETOWN, MA 02657

11-3-91-0-R

CULVER JOHN D ET AL
PETER B WARNOCK
PO BOX 228
PROVINCETOWN, MA 02657

11-3-92-0-R

119 BRADFORD ST REALTY TRUST
ANTHONY E JOSEPH TTEE
119 BRADFORD ST
PROVINCETOWN, MA 02657

11-3-93-0-R

DAVIS KAOLIN
284A COMMERCIAL ST
PROVINCETOWN, MA 02657

11-3-94-0-R

THE PALETTE FUND
115 BRADFORD ST
PROVINCETOWN, MA 02657

11-3-95-0-R

CICERO FAMILY REALTY TR
GIOVANNI CICERO TTEE
45 BAYVIEW RD
EASTHAM, MA 02642

11-3-96-0-R

CICERO FAMILY REALTY TR
GIOVANNI CICERO TTEE
45 BAYVIEW RD
EASTHAM, MA 02642

11-3-97-1-001-R

284 COMMERCIAL ST TR ET AL
EDWARD FALLAS
329 COMMERCIAL ST
PROVINCETOWN, MA 02657

11-3-97-1-002-R

284 COMMERCIAL ST TR ET AL
EDWARD FALLAS
329 COMMERCIAL ST
PROVINCETOWN, MA 02657

11-3-97-1-003-R

FALLAS MICHAEL ET AL
EDWARD FALLAS
329 COMMERCIAL ST
PROVINCETOWN, MA 02657

11-3-97-1-004-R

FALLAS MICHAEL ET AL
EDWARD FALLAS
329 COMMERCIAL ST
PROVINCETOWN, MA 02657

11-3-97-1-005-R

284 COMMERCIAL ST TR ET AL
EDWARD FALLAS
329 COMMERCIAL ST
PROVINCETOWN, MA 02657

11-3-97-2-006-R

FALLAS MICHAEL ET AL
EDWARD FALLAS
329 COMMERCIAL ST
PROVINCETOWN, MA 02657

11-3-98-1-001-R

MARELLI MARIA L
284-B U1 COMMERCIAL ST
PROVINCETOWN, MA 02657

11-3-98-1-002-R

COTUGNO CHRISTEN
PO BOX 1678
PROVINCETOWN, MA 02657

11-3-98-1-003-R

MATEER RANDALL S
CENAU-RE
CMR 410 BOX 291
APO, AE 09049-0291

11-3-98-1-004-R

KARACOZIAN DEBORAH
284B COMMERCIAL ST #4
PROVINCETOWN, MA 02657

11-3-98-1-005-R

FIDEL SCOTT B
284B COMMERCIAL ST #5
PROVINCETOWN, MA 02657

11-3-98-1-006-R

SANTORA RALPH
1619 13TH STREET NW
WASHINGTON, DC 20009

11-3-99-0-R

FAMILY DOG OF MASS INC
PO BOX 557
PROVINCETOWN, MA 02657

11-3-100--001-R

POTOCKI JAMES
15 OAKHURST RD
HAMPTON BAYS, NY 11946

11-3-100--002-R

D'ALESSANDRO AMY L
21 SENECA RD
WOBURN, MA 01801

11-3-101-0-R

J G D EDWARDS REALTY TR
JOHN G D EDWARDS TTEE
290 COMMERCIAL ST
PROVINCETOWN, MA 02657

11-3-102-0-R

LANDE JAMES A
1016 29TH ST NW
WASHINGTON, DC 20007-3831

11-3-103-0-R

HOWARD ANN B ET AL
EMILIE J MARKS
294A COMMERCIAL ST
PROVINCETOWN, MA 02657

11-3-104-0-R

GUTZLER PROPERTY TR
JOHN D GUTZLER TTEE
5760 COACH HOUSE CR APT H
BOCA RATON, FL 33486

11-3-105-0-R

LOVINGER NOMINEE TR
JEFFREY I LOVINGER TTEE
434 COMMERCIAL ST
PROVINCETOWN, MA 02657

11-3-106-0-R

OLEVSKY RUSSELL
296A COMMERCIAL ST
PROVINCETOWN, MA 02657

11-3-107-0-R

QUITZOW ERICA D
204 STARR ST #1-R
BROOKLYN, NY 11237-2608

11-3-108-0-R

SGI 300A LLC
300-A COMMERCIAL ST
PROVINCETOWN, MA 02657

11-3-109-0-R

CAMIDODA LLC
PO BOX 161
PROVINCETOWN, MA 02657

11-3-112-1-A01-R

COILL DONALD L
308-10UA1 COMMERCIAL ST
PROVINCETOWN, MA 02657

11-3-112-1-A02-R

LEWIS HERBERT D ET AL
C/O PLOVER HOLDINGS LLC
155 SAMOSET RD
EASTHAM, MA 02642

11-3-112-1-A03-R

LEWIS HERBERT D ET AL
D/D/P/ COILL TR/A/G/H/M LEWIS
77 OXBOW RD
NEEDHAM, MA 02492-1015

11-3-112-1-A04-R

LEWIS HERBERT D ET AL
D COILL TR/A/G/H/M LEWIS
77 OXBOW RD
NEEDHAM, MA 02492-1015

11-3-112-1-A05-R

LEWIS HERBERT D ET AL
D COILL TR/A/G/H/M LEWIS
77 OXBOW RD
NEEDHAM, MA 02492-1015

11-3-112-2-B01-R

LEWIS HERBERT D ET AL
C/O LEWIS DAVID S ET AL
155 SAMOSET RD
EASTHAM, MA 02642

11-3-112-2-B02-R

LEWIS HERBERT D ET AL
C/O LEWIS DAVID S ET AL
155 SAMOSET RD
EASTHAM, MA 02642

11-3-112-2-B03-R

RUSSELL RICHARD M
C/O DUNE GOOD LLC
9 WASHINGTON AVE
PROVINCETOWN, MA 02657

11-3-112-2-B04-R

RUSSELL RICHARD M
C/O DUNE GOOD LLC
9 WASHINGTON AVE
PROVINCETOWN, MA 02657

11-3-112-2-B05-R

RUSSELL RICHARD M
C/O DUNE GOOD LLC
9 WASHINGTON AVE
PROVINCETOWN, MA 02657

11-3-115-0-E

TOWN OF PROVINCETOWN
BOARD OF SELECTMEN
260 COMMERCIAL ST
PROVINCETOWN, MA 02657

12-1-19-0-R

VAN DERECK TRUST
KIMBERLY FURLANO TTEE
7 FREEMAN ST
PROVINCETOWN, MA 02657

12-1-20-0-R

STAND5 NOMINEE TRUST
WILLIAM P DOUGAL ET AL TTEES
BOX 962
PROVINCETOWN, MA 02657

12-1-22--00A-R

PYSHER PAUL
135-UA BRADFORD ST
PROVINCETOWN, MA 02657

12-1-22--00B-R

FRAGOMENI FRANK L
7 RUTLAND SQ
BOSTON, MA 02118

12-1-22--00C-R

SARAFIN JAMES E
465 PARK DR #9
BOSTON, MA 02215

12-1-22--00E-R

CAHILL MATTHEW A
135-UE BRADFORD ST
PROVINCETOWN, MA 02657

12-1-22--00F-R

CAMPBELL RICHARD L
102 BAYBERRY AVE #13
PROVINCETOWN, MA 02657

12-1-22--00G-R

ALLEGRETTI SCOTT A DDS PC
135-UG BRADFORD ST
PROVINCETOWN, MA 02657

12-1-22--00H-R

ALLEGRETTI SCOTT A DDS PC
135-UG BRADFORD ST
PROVINCETOWN, MA 02657

12-1-22-A-001-R

PYSHER PAUL A
17 WORCESTER ST #3
BOSTON, MA 02118

12-1-22-A-002-R

MOLODEC LISA S
6 CARTHAY CIRCLE
NEWTON HIGHLANDS, MA 02461-1106

12-1-22-A-003-R

SMALLEY JENNIFER M
126 HIGH POINT CIRCLE
NEWBURGH, NY 12550

12-1-22-Z-P0A-R

MICHAEL F CAMARDELLO TR
MICHAEL F CAMARDELLO TTEE
2032 NE 6TH TERRACE
WILTON MANORS, FL 33305

12-1-22-Z-P0C-R

SGI 300A LLC
300-A COMMERCIAL ST
PROVINCETOWN, MA 02657

12-1-22-Z-P0E-R

SGI 300A LLC
300 A COMMERCIAL ST
PROVINCETOWN, MA 02657

12-1-22-Z-P0G-R

MOFFETT HOUSE, INC
296-A COMMERCIAL ST
PROVINCETOWN, MA 02657

12-1-22-Z-P0J-R

CAMIDODA LLC
PO BOX 161
PROVINCETOWN, MA 02657

12-1-22-Z-P0K-R

LOVINGER NOMINEE TRUST
J I LOVINGER ET UX TTEES
434 COMMERCIAL ST
PROVINCETOWN, MA 02657

12-1-22-Z-P0M-R

D'ANGONA BRIAN
333-R COMMERCIAL ST #7
PROVINCETOWN, MA 02657

12-1-22-Z-P0P-R

DAVIS OLIVER W
1021 MICHIGAN AVE #1
MIAMI BEACH, FL 33139

12-1-22-Z-P0Q-R

MACLEOD ROBERT ET AL
STEPHEN BYCKIEWICZ
PO BOX 142
GARDNER, NY 12525

12-1-22-Z-P0S-R

FRAGOMENI FRANK L
7 RUTLAND SQ
BOSTON, MA 02118

12-1-22-Z-P0T-R

RAMOS WASHINGTON
135-A BRADFORD ST
PROVINCETOWN, MA 02657

12-1-22-Z-P0U-R

SARAFIN JAMES E
465 PARK DR #9
BOSTON, MA 02215

12-1-23-0-R

BRADBURY ALLAN
100 EAST MOORE ST
HACKETTSTOWN, NJ 07840

12-1-25--001-R

PERRY SCOTT ET AL
ALAN CANCELINO
104 WEST 17TH ST #4-W
NEW YORK, NY 10017

12-1-25--002-R

BRASS KEY HOSPITALITY GRP LLC
67 BRADFORD ST
PROVINCETOWN, MA 02657

12-1-26-0-E

TOWN OF PROVINCETOWN
BOARD OF SELECTMEN
260 COMMERCIAL ST
PROVINCETOWN, MA 02657

12-1-27-0-R

CAPE COD PILGRIM MEMORIAL ASSN
PO BOX 1125
PROVINCETOWN, MA 02657

12-1-27-X-E

CAPE COD PILGRIM MEMORIAL ASSN
PO BOX 1125
PROVINCETOWN, MA 02657

12-1-28-1-001-R

PAGE STEVEN
P O BOX 426
PROVINCETOWN, MA 02657

12-1-28-1-002-R

YATES ERIK J
307 WEST 126TH ST
APT 2-A
NEW YORK, NY 10027

12-1-29-0-R

BROWN CATHERINE M
5 CITY TER NORTH
NEWBURGH, NY 12550-3406

12-1-30-0-R

RENCUS TAL
373 COMMONWEALTH AVE #301
BOSTON, MA 02115

12-1-31-0-R

HOPKINS KHRISTINE C ET AL
CLARENCE D BEAL III
18 ALDEN ST
PROVINCETOWN, MA 02657

12-1-32--001-R

STEINBERG MARJORIE J ET AL
PATTI S BUXSER
20-U1 ALDEN ST
PROVINCETOWN, MA 02657

12-1-32--002-R

STIEBER TRACY ET UX
KATHLEEN M BROWNE
1 TIMBERLANE DR
PENNINGTON, NJ 08534

12-1-32--003-R

APPLEBY-MARTIN REALTY TR
APPLEBY LAURIE H ET AL TTEES
30 CERDAN AVE
WEST ROXBURY, MA 02132

12-1-32--004-R

WELLINGTON DAVID S ET AL
JOSHUA T NUNNELEY
26 JONES AVE
PAWTUCKET, RI 02861

12-1-32-Z-P01-R

THE BOATWORKS BUILDING LLC
C/O WILLIAM A BONN
501 ALHAMBRA CIR
CORAL GABLES, FL 33134

12-1-32-Z-P02-R

THE BOATWORKS BUILDING LLC
C/O WILLIAM A BONN
501 ALHAMBRA CIR
CORAL GABLES, FL 33134

12-1-32-Z-P03-R

JOHN H BASILE LIVING TR
JOHN H BASILE TTEE
400 STUART ST UNIT 16H
BOSTON, MA 02116

12-1-32-Z-P04-R

HEROPOULOS JOHN A ET AL
RICHARD B CROOK
107 WINTHROP AVE
QUINCY, MA 02170

12-1-32-Z-P05-R

333R COMMERCIAL STREET LLC
61 FOREST ST
NEEDHAM, MA 02492

12-1-32-Z-P06-R

DEMAIO CHRISTOPHER S
6 LUCILLE BLVD
NEW YORK, NY 10956

12-1-32-Z-P07-R

COOPIOUS LLC
107 LOKER ST
WAYLAND, MA 01778

12-1-33--001-R

CHASE EDWARD M ET AL
SAMUEL R MONIRI
335 WEST SECOND ST #22
SOUTH BOSTON, MA 02127

12-1-33--002-R

SMITH WAYNE A
2500 NE 135TH ST PH2
NORTH MIAMI, FL 33181

12-1-33--003-R

CONNOLLY WILLIAM ET AL
RICHARD A SILVA
335 WEST 2ND ST #14
BOSTON, MA 02127

12-1-33--004-R

SILVA RICHARD A ET AL
WILLIAM CONNOLLY
335 WEST 2ND ST #14
BOSTON, MA 02127

12-1-34-1-001-R

MCKINNEY ANDREW M
37 E CONCORD ST UNIT 4
BOSTON, MA 02118

12-1-34-1-002-E

PROVINCETOWN HOUSING AUTHORITY
44 HARRY KEMP WAY
PROVINCETOWN, MA 02657

12-1-34-1-003-E

PROVINCETOWN HOUSING AUTHORITY
44 HARRY KEMP WAY
PROVINCETOWN, MA 02657

12-1-34-1-004-E

PROVINCETOWN HOUSING AUTHORITY
44 HARRY KEMP WAY
PROVINCETOWN, MA 02657

12-1-34-1-005-R

J&C ROYAL PALM LLC
8805 TAMIAMI TRAIL SUITE #361
NAPLES, FL 34108

12-1-34-1-006-R

MA PATRICIA ET AL
SUZANNA A MELOTTI
1690 WASHINGTON ST #4
BOSTON, MA 02118

12-1-34-1-007-R

BADASH DAVID W ET VIR
CALEB EIGSTI
26-U7 ALDEN ST
PROVINCETOWN, MA 02657

12-1-34-1-008-R

IRWIN JAMES R
420 WEST 23RD ST #9-A
NEW YORK, NY 10011-2174

12-1-34-1-009-R

BROWNING BARBARA ET UX
KIMBERLY D WARD
22 HILLCROFT RD
JAMAICA PLAIN, MA 02130

12-1-34-Z-004-R

FERRARI LLC
342 COMMERCIAL ST #1
PROVINCETOWN, MA 02657

12-1-34-Z-P01-R

MARINO JEAN
14 CENTER ST
PROVINCETOWN, MA 02657

12-1-34-Z-P02-R

ABATTO JACQUES
PO BOX 170780
BOSTON, MA 02117

12-1-34-Z-P03-R

SMITH WAYNE A
2500 NE 135TH ST PH2
NORTH MIAMI, FL 33181

12-1-34-Z-P05-R

DESIMONE DIANA E
10 UPPER TERRACE
MEREDITH, NH 03253

12-1-34-Z-P07-R

RODRIGUEZ-VILLALOBOS J ET AL
CHRISTOPHER J LAPIN
34 CLARENDON ST
BOSTON, MA 02116

000012-10000000000034Z-P10R

12-1-34-Z-P11-R

JORDAN TERRELL
31 EAST CONCORD ST
BOSTON, MA 02118

12-1-34-Z-P17-R

MICHAUD ANNA Y
29 ALDEN ST U2
PROVINCETOWN, MA 02657

12-1-34-Z-P18-R

SNOW SEBASTIAN ET UX
DAWN SNOW
45 CHASKE AVE
AUBURNDALE, MA 02466

12-1-34-Z-P19-R

OGATA BURTON
241 PERRYVILLE RD
REHOBOTH, MA 02769

12-1-35-A-R

HOLLANDER MITCHELL G ET AL
ROBERT PURINTON
274 HOOKER AVE #A2
POUGHKEEPSIE, NY 12603

12-1-35-1-001-R

SILVERMAN RICHARD
197 8TH STREET
UNIT 626
CHARLESTOWN, MA 02129

12-1-35-1-002-R

DOHERTY ROBERT F JR ET AL
RICHARD E NUENIGHOFF
C/O RIK NUENIGHOFF
84 BERKLEY ST
BOSTON, MA 02116

12-1-35-2-003-R

KELLER KARA ET UX
SAMANTHA HERMAN
3 SEAL HARBOR RD UNIT 547
WINTHROP, MA 02152

12-1-35-2-004-R

DUNN JONATHAN S ET AL
HARRY J MCDARGH
59 RIPLEY ST
NEWTON CENTER, MA 02459

12-1-35-3-005-R

SESSA ANDREW ET VIR
BRIAN SANDSTROM
9 W BROADWAY, UNIT 312
BOSTON, MA 02127

12-1-37-1-001-R

MACARA RICHARD M
35 ALDEN ST #1
PROVINCETOWN, MA 02657

12-1-37-2-002-R

MACARA RICHARD M
35 ALDEN ST #1
PROVINCETOWN, MA 02657

12-1-37-2-003-R

MACARA PETER
35 ALDEN ST #3
PROVINCETOWN, MA 02657

12-1-38-1-001-R

TUMMINELLO MATTHEW D ET VIR
DOMINICK J MARANGI JR
522 WEST 50TH ST #C-2
NEW YORK, NY 10019

12-1-38-1-002-R

MICHAUD ANNA Y
29-U2 ALDEN ST
PROVINCETOWN, MA 02657

12-1-38-1-003-R

SNOW SEBASTIAN J ET UX
DAWN SNOW
45 CHASKE AVE
AUBURNDALE, MA 02466

12-1-38-1-004-R

YATES PAUL ET AL
JOHN F FEENEY III
57 MT VERNON ST
DORCHESTER, MA 02125

12-1-38-1-005-R

YATES PAUL ET AL
JOHN F FEENEY III
29-U5 ALDEN ST
PROVINCETOWN, MA 02657

12-1-38-2-006-R

OGATA BURTON M
1346 NEWPORT AVE
PAWTUCKET, RI 02861-1853

12-1-38-3-007-R

SLONE ADAM E
1521 ALTON RD #638
MIAMI BEACH, FL 33139

12-1-39-0-R

JACKSON DANIEL J ET AL
B DERFLER J CONLEY
16 ELDORA ST
ROXBURY, MA 02120

12-1-40-0-R

BRUNO PATRICIA
17 ALDEN ST
PROVINCETOWN, MA 02657

12-1-41-0-R

FERREIRA JOSE ESTELINO SANTOS
15 ALDEN ST
PROVINCETOWN, MA 02657

12-1-42-0-R

RUESCH DEVON
P.O. BOX 1877
PROVINCETOWN, MA 02657

12-1-43-0-R

TARANTOLA WILLIAM ET AL
PATRICK J PERRI
16 DOUGAL LN
EAST NORTHPORT, NY 11731

12-1-44-0-R

BREITHAUPT NANCY
87 WINCHESTER CT
READING, PA 19606

12-1-45-0-R

ADAMS BERTHA L (LIFE ESTATE)
DOROTHY/ERNEST/JOHN ADAMS
5 ALDEN ST
PROVINCETOWN, MA 02657

12-1-46-0-E

TOWN OF PROVINCETOWN
BOARD OF SELECTMEN
260 COMMERCIAL ST
PROVINCETOWN, MA 02657

12-1-47-0-R

MILAN REALTY LLC
C/O MUKESH PATEL ET AL
120 HANNAH NILE WAY
BRAINTREE, MA 02184

12-1-48-0-R

MILAN REALTY LLC
C/O MUKESH PATEL ET AL
120 HANNAH NILE WAY
BRAINTREE, MA 02184

12-1-49-0-R

KELLY JACQUELINE D
PO BOX 22
PROVINCETOWN, MA 02657

12-1-50-0-R

SCALES CHRISTOPHER
12-A STANDISH ST
PROVINCETOWN, MA 02657

12-1-51-0-R

PETERSON PATRICK M ET UX
JEANNE A PETERSON
21 1/2 INMAN ST
CAMBRIDGE, MA 02139

12-1-52-1-001-R

SUDDUTH BRENT H
508 W 112TH ST #1C
NEW YORK, NY 10025

12-1-52-1-002-R

MONIRI SAMUEL R
335 WEST 2ND ST UNIT 22
BOSTON, MA 02127

12-1-52-1-003-R

ALDRICH GREGORY
32 EAGLE DR
EAST FALMOUTH, MA 02536

12-1-53-1-001-R

TYLER JOHN W ET AL
ERIC RITTER
16-U1 STANDISH ST
PROVINCETOWN, MA 02657

12-1-53-2-002-R

SMITH KENNETH P ET AL
CHARLES E WILLIAMSON
52 SANTA ROSA AVE
SAN FRANCISCO, CA 94112

12-1-54--00A-R

PASTRICHE-KLEMER DEBORAH ET UX
KATHERINE PASTRICHE-KLEMER
86 MOSER ST
NORTHAMPTON, MA 01060

12-1-54--00B-R

PARRY GISELE L ET AL
KIMBERLY K KIEFER
126 ORCHARD ST #3
SOMERVILLE, MA 02144

12-1-54--00C-R

18 STANDISH STREET LLC
10R COMMERCIAL ST
PROVINCETOWN, MA 02657

12-1-54--00D-R

WIELBLAD LINDA A
PO BOX 1479
PROVINCETOWN, MA 02657

12-1-55-0-R

BERTHA M WOODFIN IRR TR
K OLSEN & S WOODFIN TTEES
285 OLD DUBLIN RD
MARLBOROUGH, MA 03455

12-1-56-0-R

ROBERT T SILVA LIFE ESTATE
24 STANDISH ST
PROVINCETOWN, MA 02657

12-1-57-0-R

BERTHA M WOODFIN IRR TR
K OLSEN & S WOODFIN TTEES
285 OLD DUBLIN RD
MARLBOROUGH, NH 03455

12-1-58-0-R

MARILYN MERVAR RODES REV TR
MARILYN MERVAR RODES TTEE
PO BOX 186
JACKSON, NH 03846

12-1-59--001-R

HAUNSTRUP GEO VAN DERECK ET UX
34-U1 STANDISH ST
PROVINCETOWN, MA 02657

12-1-59--002-R

HAUNSTRUP GEO VAN DERECK ET UX
34-U2 STANDISH ST
PROVINCETOWN, MA 02657

12-1-59--003-R

HAUNSTRUP GEO VAN DERECK ET UX
34-U3 STANDISH ST
PROVINCETOWN, MA 02657

12-1-60-0-R

SIA WAYNE J
81 KENWOOD DR N
LEVITTOWN, PA 19055-2445

12-1-67-0-R

IRENE JOSEPH LIVING TR
IRENE JOSEPH TTEE
35 STANDISH ST
PROVINCETOWN, MA 02657

12-1-68-0-R

KACHTICK-ANDERS TRACY
29 STANDISH ST
PROVINCETOWN, MA 02657

12-1-70-0-R

SIEGEL GORDON J ET AL
VINCENT G BREGLIA
PO BOX 1628
PROVINCETOWN, MA 02657

12-1-71-0-R

BERTHA M WOODFIN IRR TR
K OLSEN & S WOODFIN TTEES
285 OLD DUBLIN RD
MARLBOROUGH, NH 03455

12-1-72-0-R

21 STANDISH STREET LLC
PO BOX 1367
PROVINCETOWN, MA 02657

12-1-73-1-001-R

WINSLOW CLAIRE E ET AL
DEBRA L DOOLEY
120 NORTH RD #18
HIGHLAND, NY 12528

12-1-73-1-002-R

DOOLEY DEBRA
120 NORTH RD #18
HIGHLAND, NY 12528

12-1-73-2-003-R

MICHAEL NICOLOSI REV TRUST
MICHAEL NICOLOSI ET AL TTEES
24 CHARLES ST #2
NEW YORK, NY 10014

12-1-73-2-004-R

GLASSER MARILYNN R ET AL
MARIANNE PROCTOR
6 CIDER COURT
BREWSTER, NY 10509

12-1-73-3-005-R

PARSONS LESLIE L
19-U6 STANDISH ST
PROVINCETOWN, MA 02657

12-1-73-4-006-R

PARSONS LESLIE
19 STANDISH ST #6
PROVINCETOWN, MA 02657

12-1-77-0-R

RILEY BROTHERS REALTY LLC
464 ROUTE 6
WELLFLEET, MA 02667

12-1-77-A-R

RILEY BROTHERS REALTY LLC
464 ROUTE 6
WELLFLEET, MA 02667

12-1-136-0-R

7-ELEVEN INC
3200 HACKBERRY RD
IRVING, TX 75063

12-1-137-0-R

VAN DERCEK TRUST
KIMBERLY FURLANO TTEE
7 FREEMAN ST
PROVINCETOWN, MA 02657

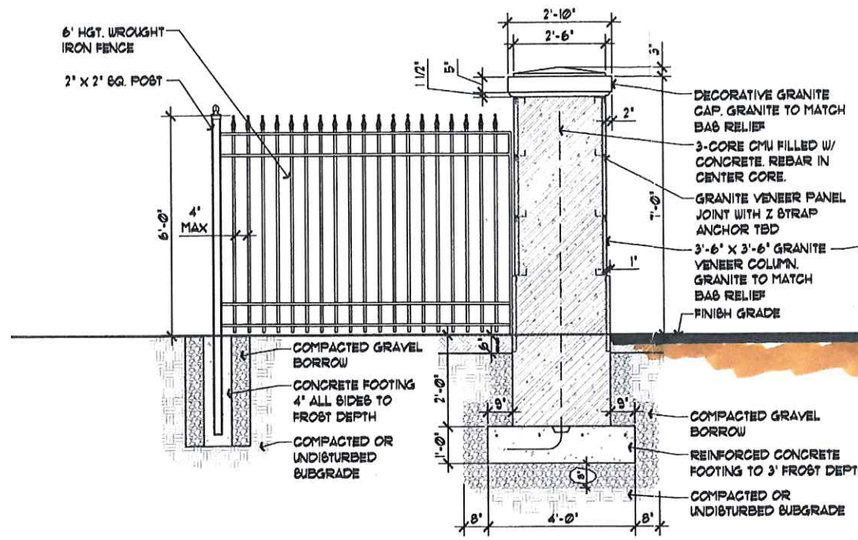

NOTES:

1. PICKETS - SPACING TO BE IN ACCORDANCE W/ STATE & LOCAL REGULATIONS FOR POOL FENCES
2. FENCE FOOTING WIDTH TO BE (4)x POST WIDTH

COLUMNS AT CONTROL GATE
Scale: 1/4" = 1'-0"

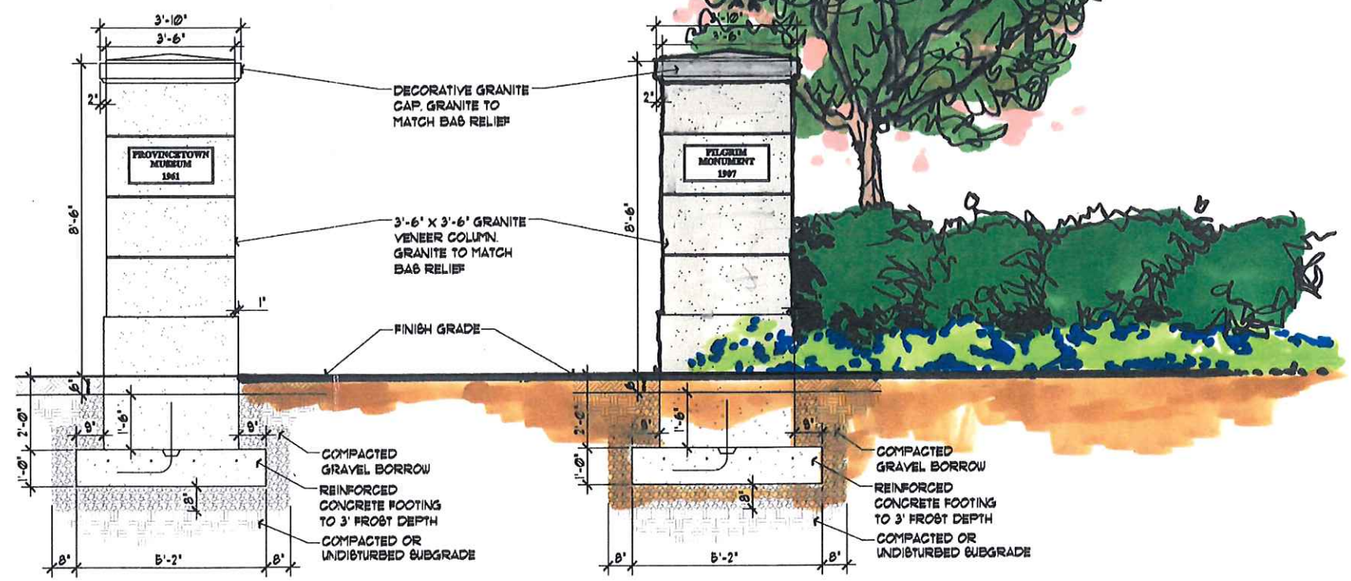

GRANITE COLUMNS AT MONUMENT ENTRANCE
Scale: 1/4" = 1'-0"

PROPOSED BRADFORD ACCESS PROJECT FOR PILGRIM MONUMENT & PROVINCETOWN MUSEUM

BRADFORD STREET, PROVINCETOWN, MA

PILGRIM MONUMENT
PROVINCETOWN MUSEUM

COASTAL engineering co.

Hawk Design, Inc.
Landscape Architecture Land Planning

OUTDOOR

Brown Lindquist Fenuccio & Raber Architects Inc

CASHMAN
CONSTRUCTION MANAGEMENT

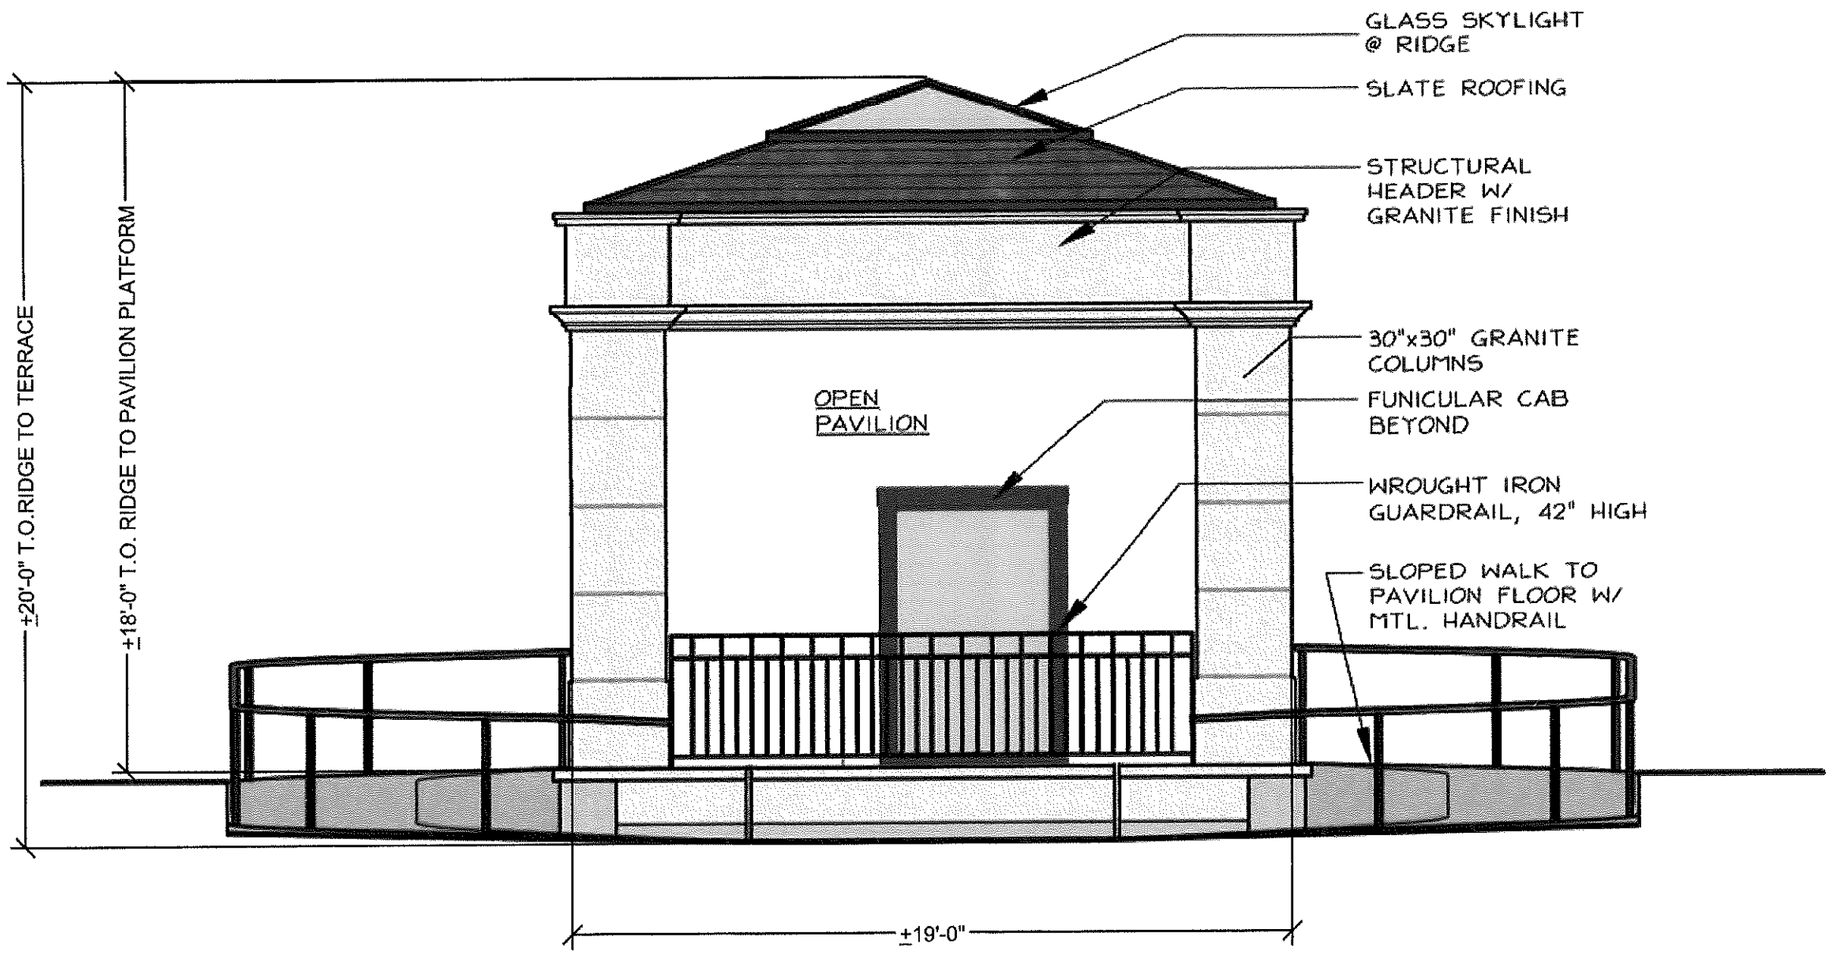

SOUTHEAST ELEVATION
SCALE 1/4"=1'-0"

PROPOSED BRADFORD ACCESS PROJECT FOR PILGRIM MONUMENT & PROVINCETOWN MUSEUM

BRADFORD STREET, PROVINCETOWN, MA

MARCH 16, 2018

PILGRIM MONUMENT
PROVINCETOWN MUSEUM

COASTAL engineering co.

Hawk Design, Inc.
Landscape Architecture Land Planning

OUTDOOR

Brown Lindquist Fennuccio & Raber Architects Inc

Cashman
CONSTRUCTION MANAGEMENT

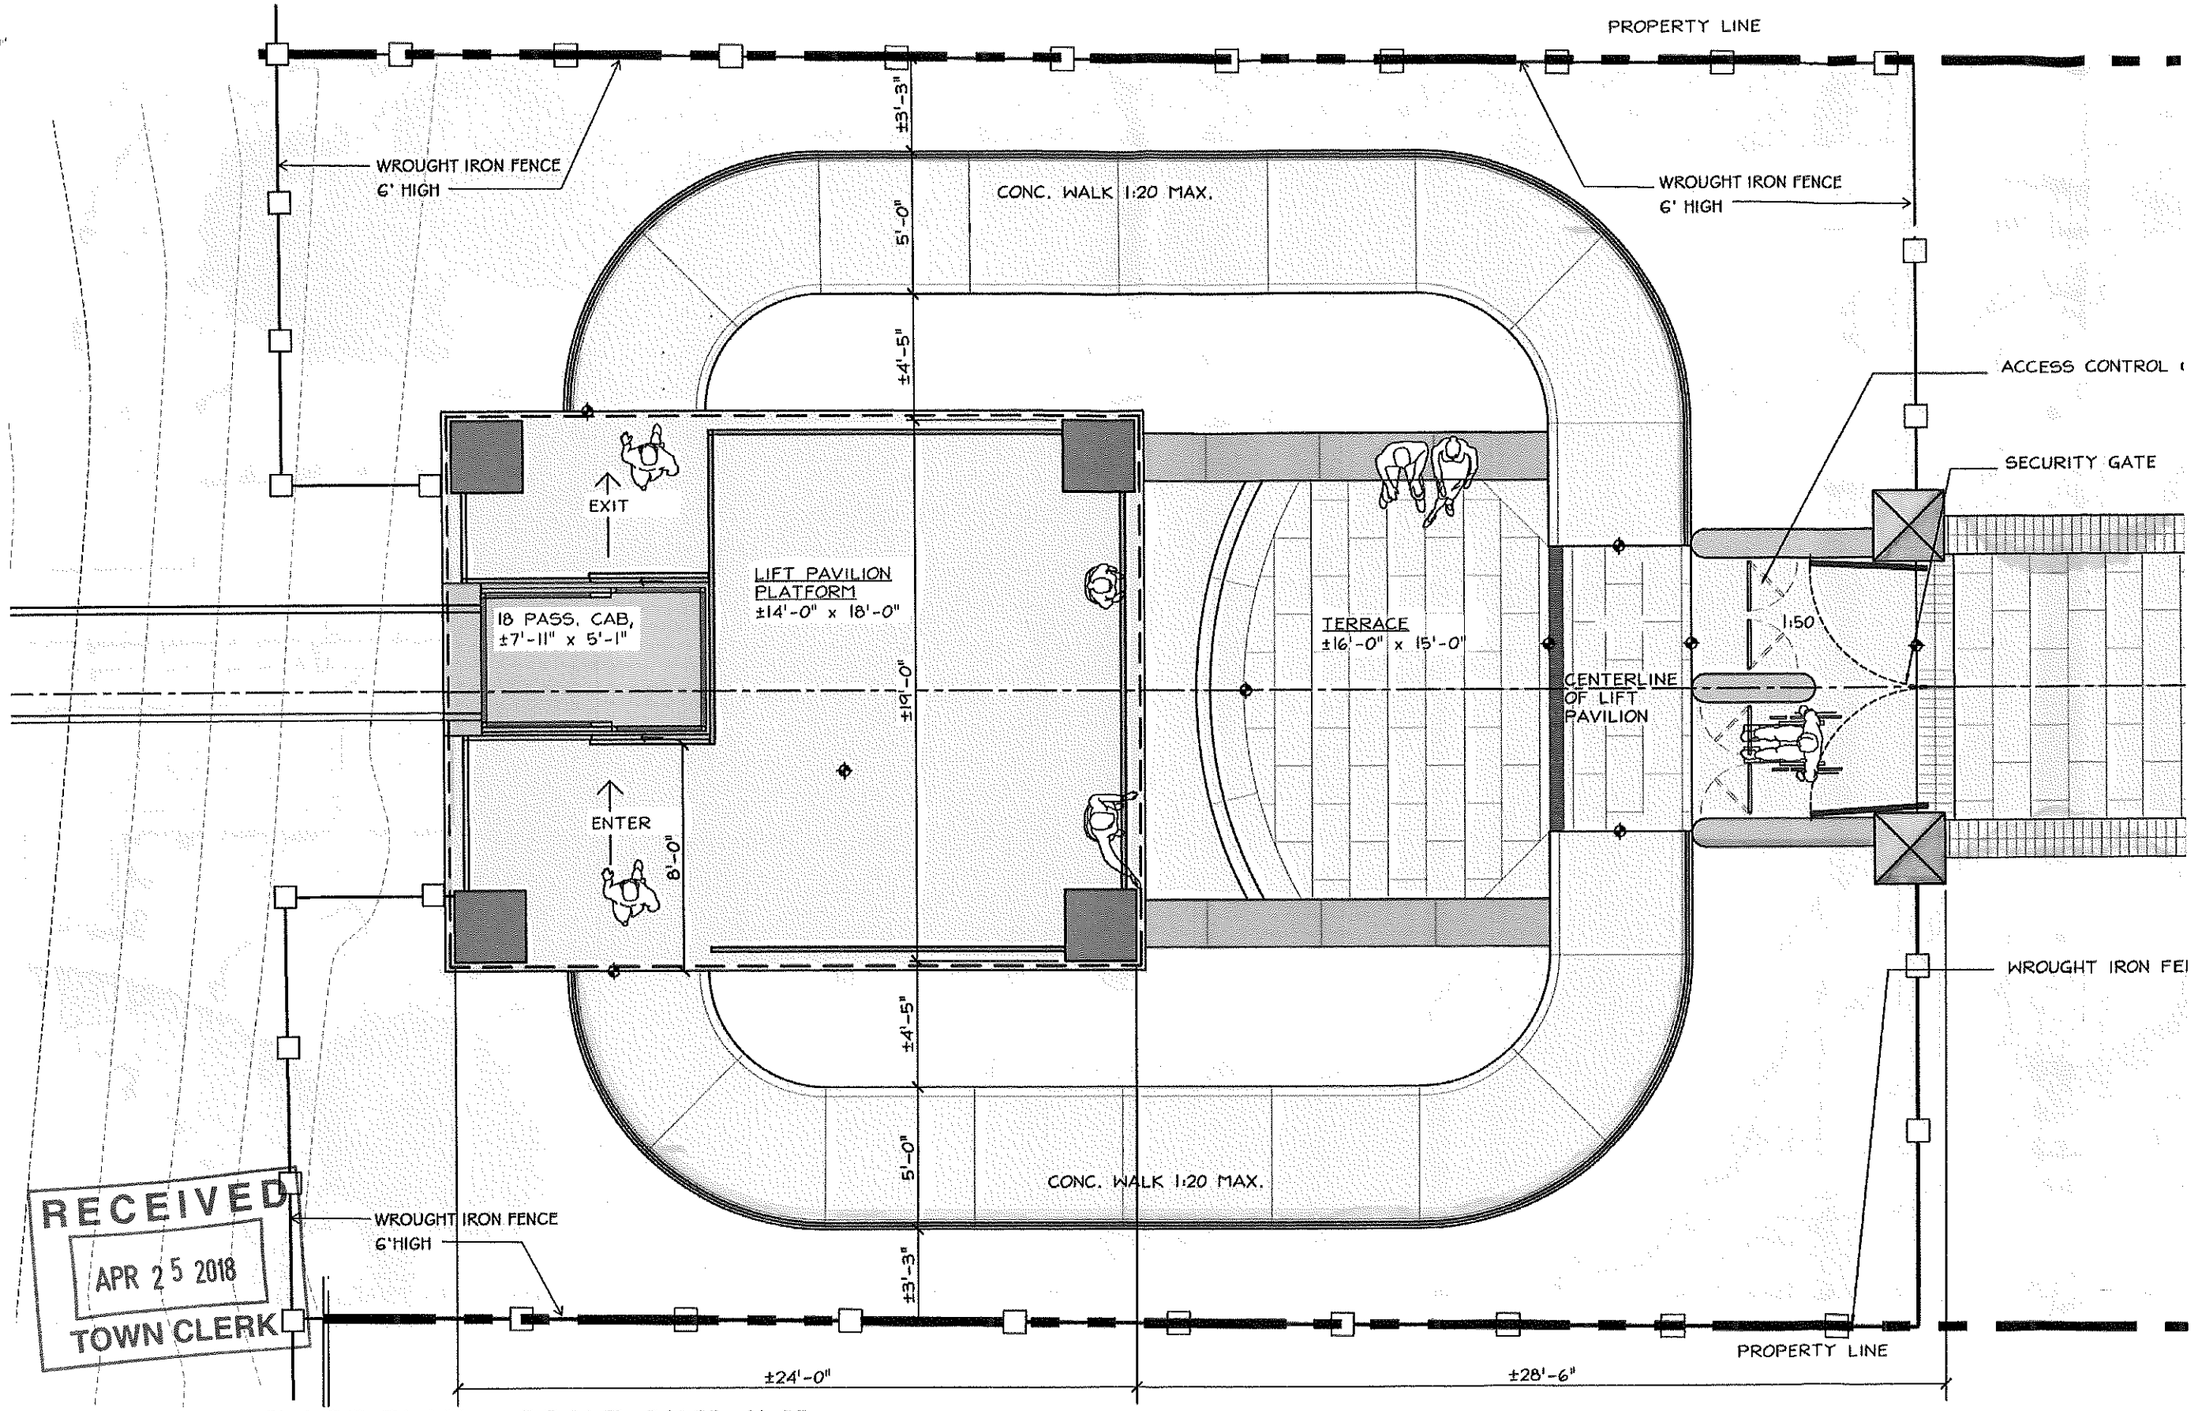

RECEIVED
APR 25 2018
TOWN CLERK

PAVILION FLOOR PLAN - SCALE 3/16"=1'-0"

PROPOSED BRADFORD ACCESS PROJECT FOR PILGRIM MONUMENT & PROVINCETOWN MUSEUM

BRADFORD STREET, PROVINCETOWN, MA

PILGRIM MONUMENT

COASTAL engineering co.

Hawk Design, Inc.
Landscape Architecture Land Planning

OUTDOOR

BROWN LINDQUIST FENUCCIO & RABER ARCHITECTS, INC.

CASHMAN
CONSTRUCTION MANAGEMENT

N

1

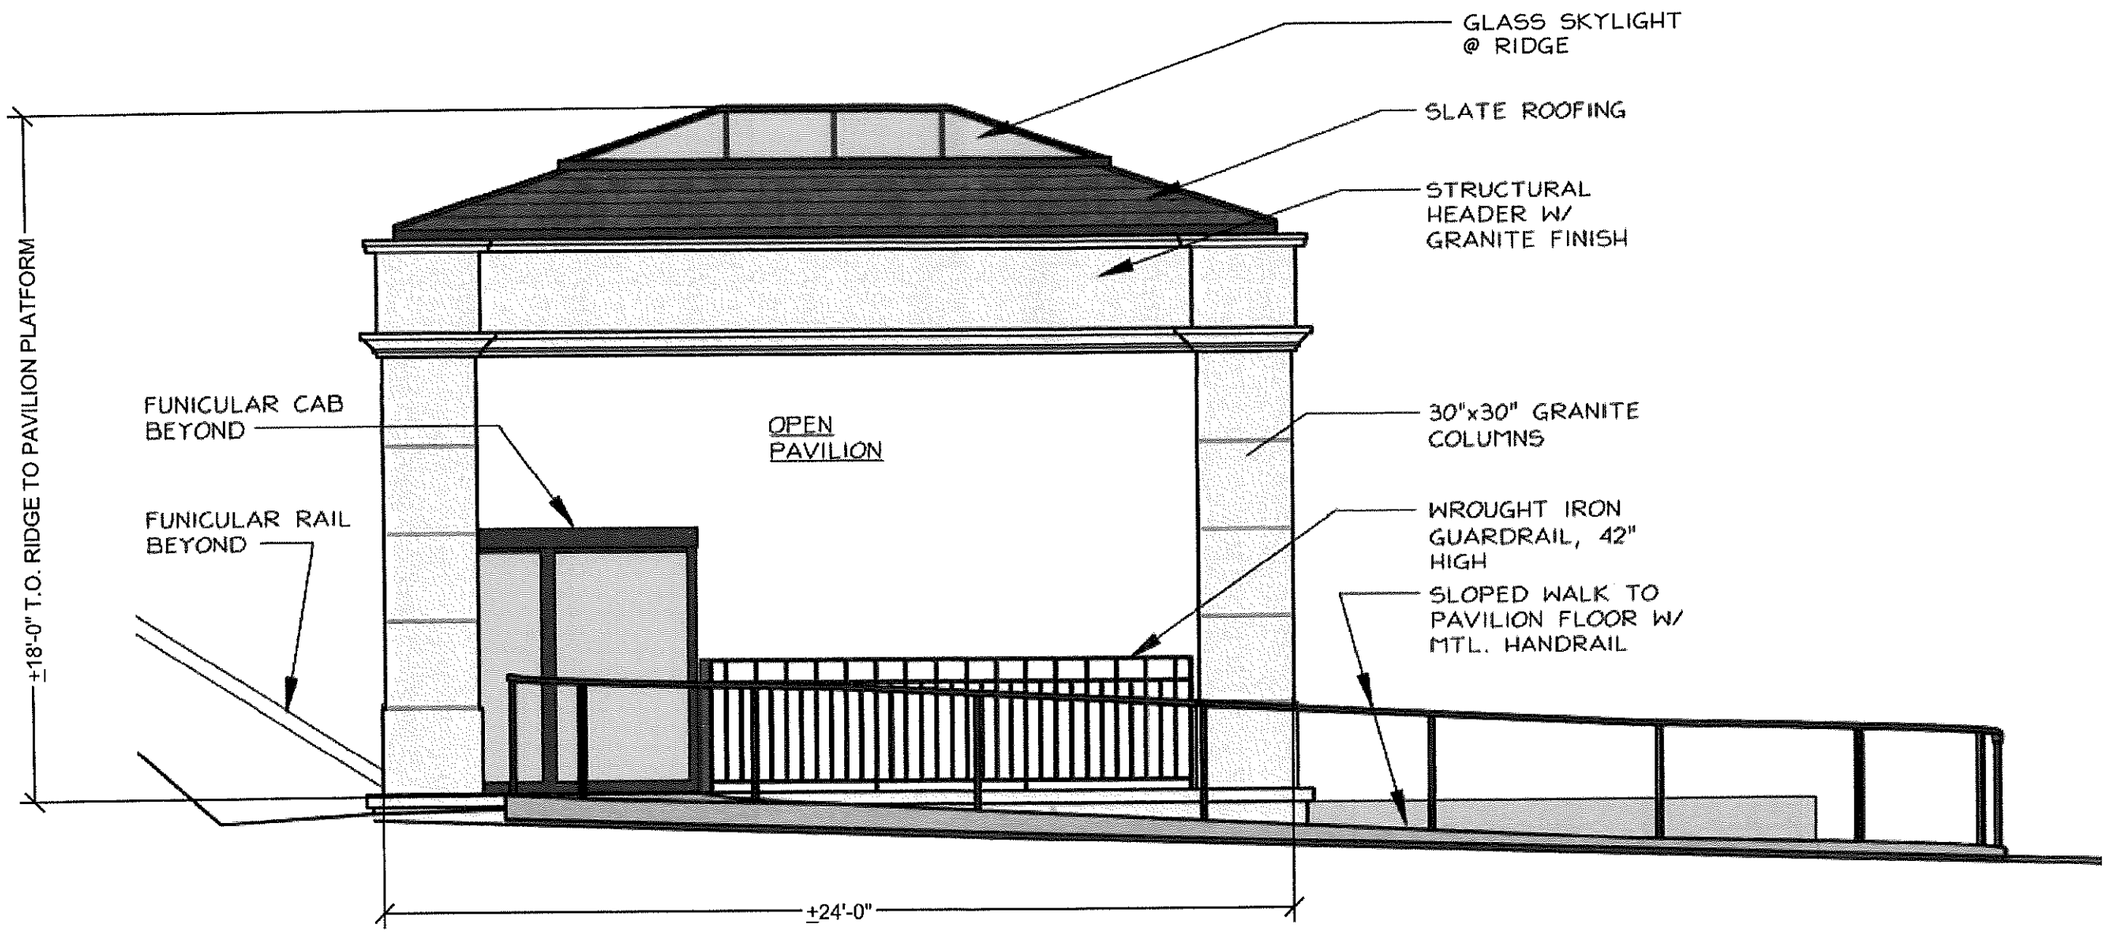

SOUTHWEST ELEVATION
SCALE 1/4"=1'-0"

PROPOSED BRADFORD ACCESS PROJECT FOR PILGRIM MONUMENT & PROVINCETOWN MUSEUM

BRADFORD STREET, PROVINCETOWN, MA

MARCH 16, 2018

PILGRIM MONUMENT
PROVINCETOWN MUSEUM

COASTAL engineering co.

Hawk Design, Inc.
Landscape Architecture Land Planning

OUTDOOR

Brown Lindquist Fenuccio & Raber Architects, Inc.

Cashman
Construction Management

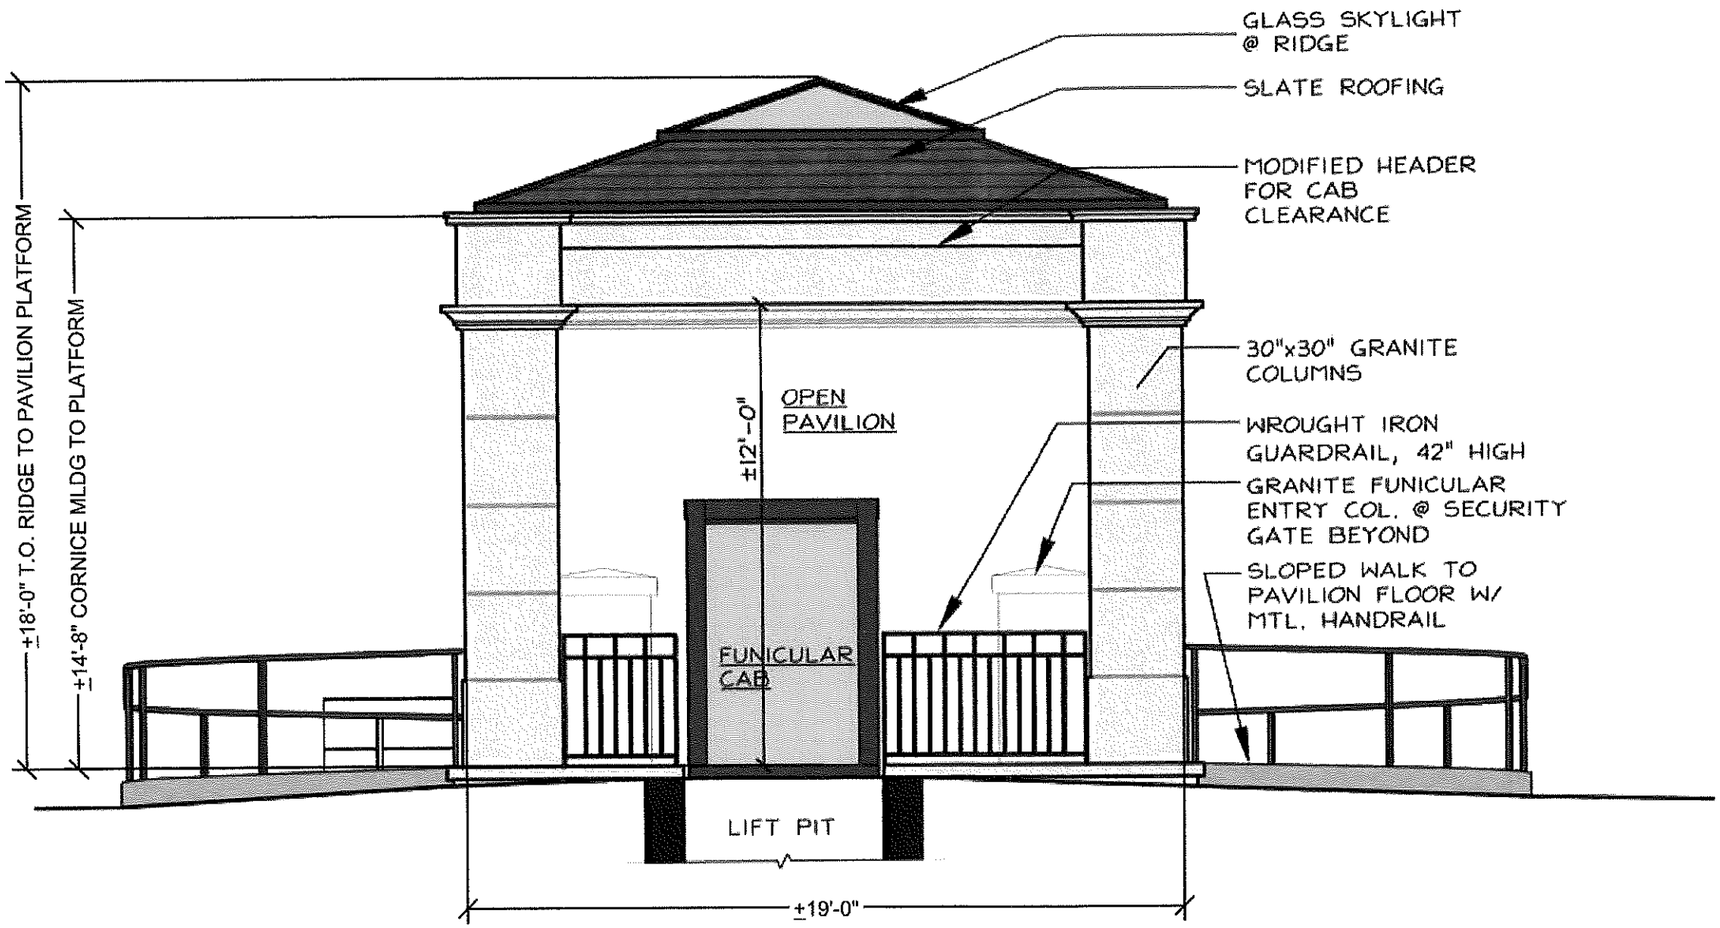

NORTHWEST ELEVATION
SCALE 1/4"=1'-0"

PROPOSED BRADFORD ACCESS PROJECT FOR PILGRIM MONUMENT & PROVINCETOWN MUSEUM

BRADFORD STREET, PROVINCETOWN, MA

PILGRIM MONUMENT
PROVINCETOWN MUSEUM

COASTAL engineering co.

Hawk Design, Inc.
Landscape Architecture Land Planning

OUTDOOR

Brown Lindquist Fenuccio & Raber Architects, Inc

CASHMAN
CONSTRUCTION MANAGEMENT

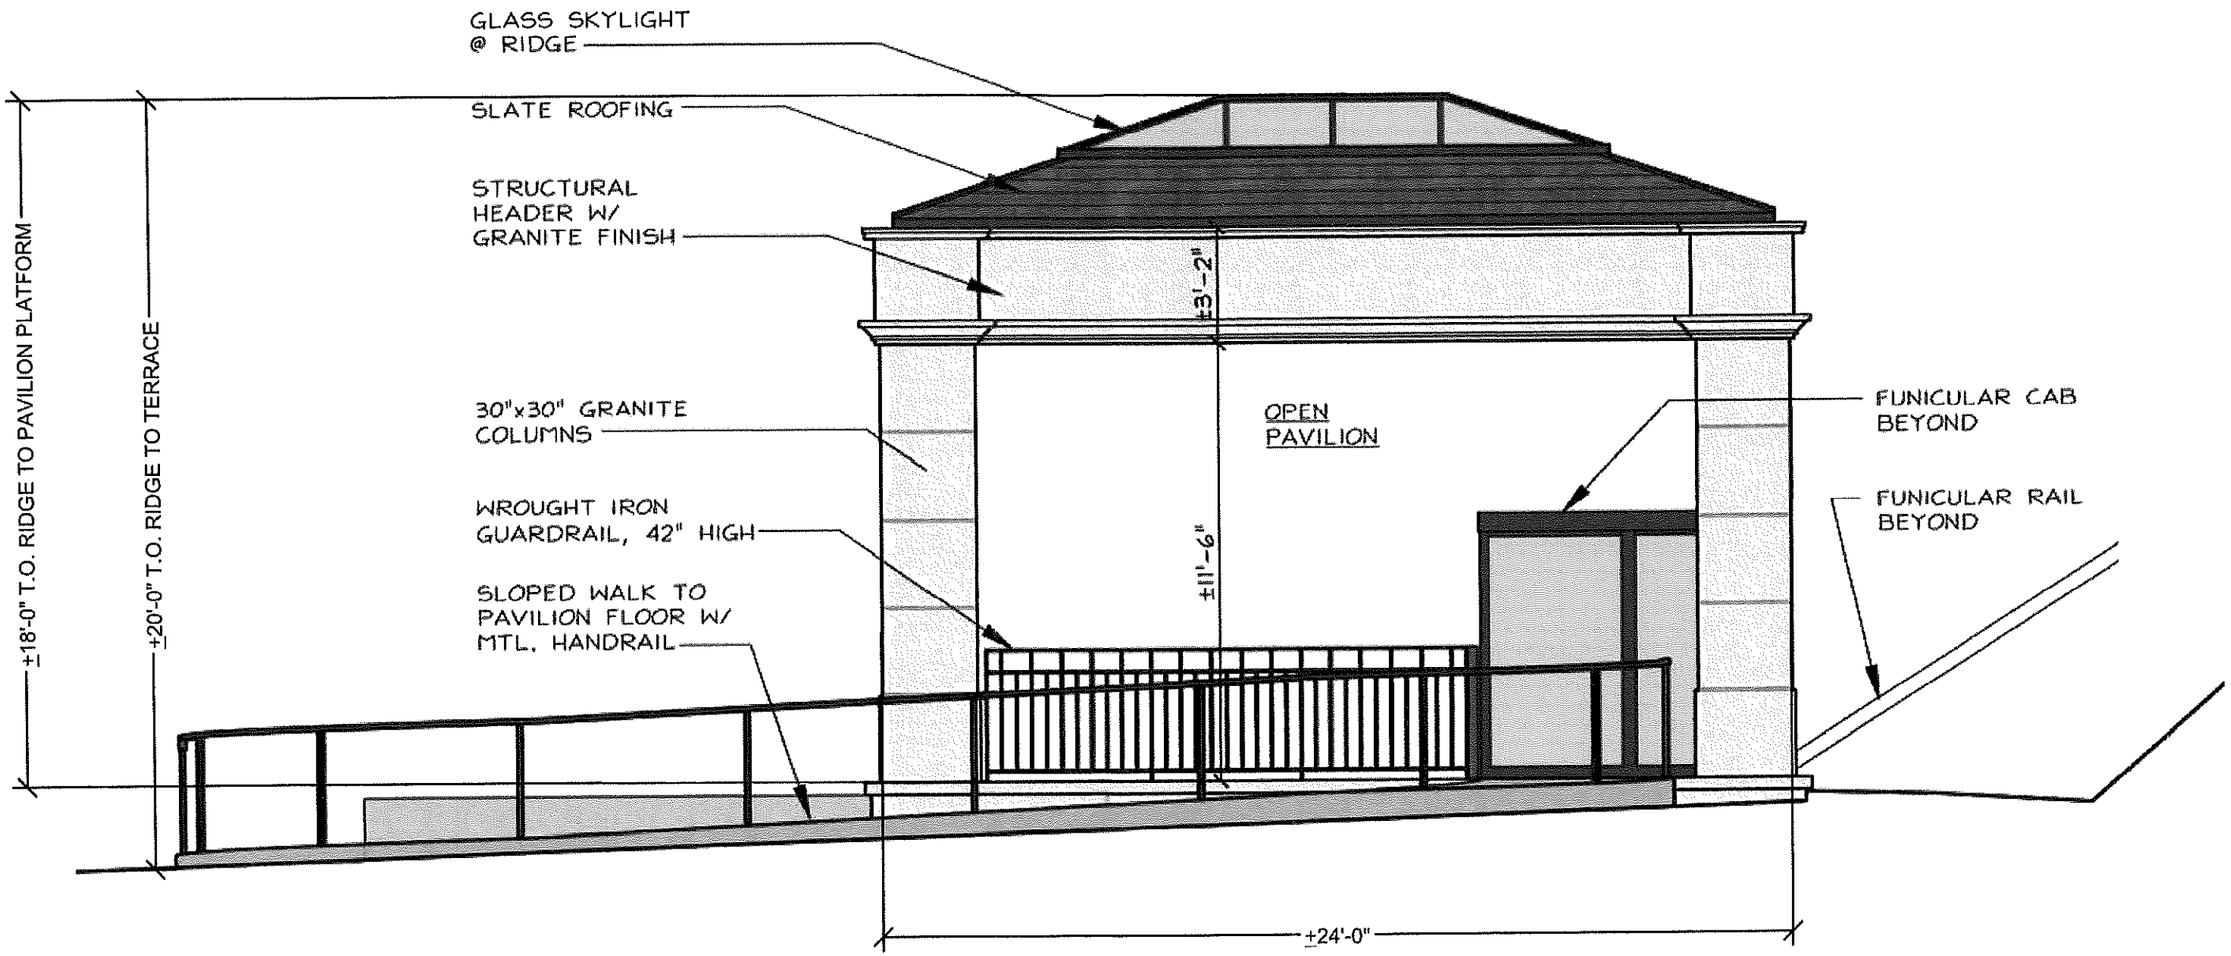

NORTHEAST ELEVATION
SCALE 1/4"=1'-0"

PROPOSED BRADFORD ACCESS PROJECT FOR PILGRIM MONUMENT & PROVINCETOWN MUSEUM

BRADFORD STREET, PROVINCETOWN, MA

MARCH 16, 2018

PILGRIM MONUMENT
PROVINCETOWN MUSEUM

COASTAL engineering co.

Hawk Design, Inc.
Landscape Architecture Land Planning

OUTDOOR

Brown Lindquist Fenuccio & Raber Architects, Inc

Cashman
Construction Management

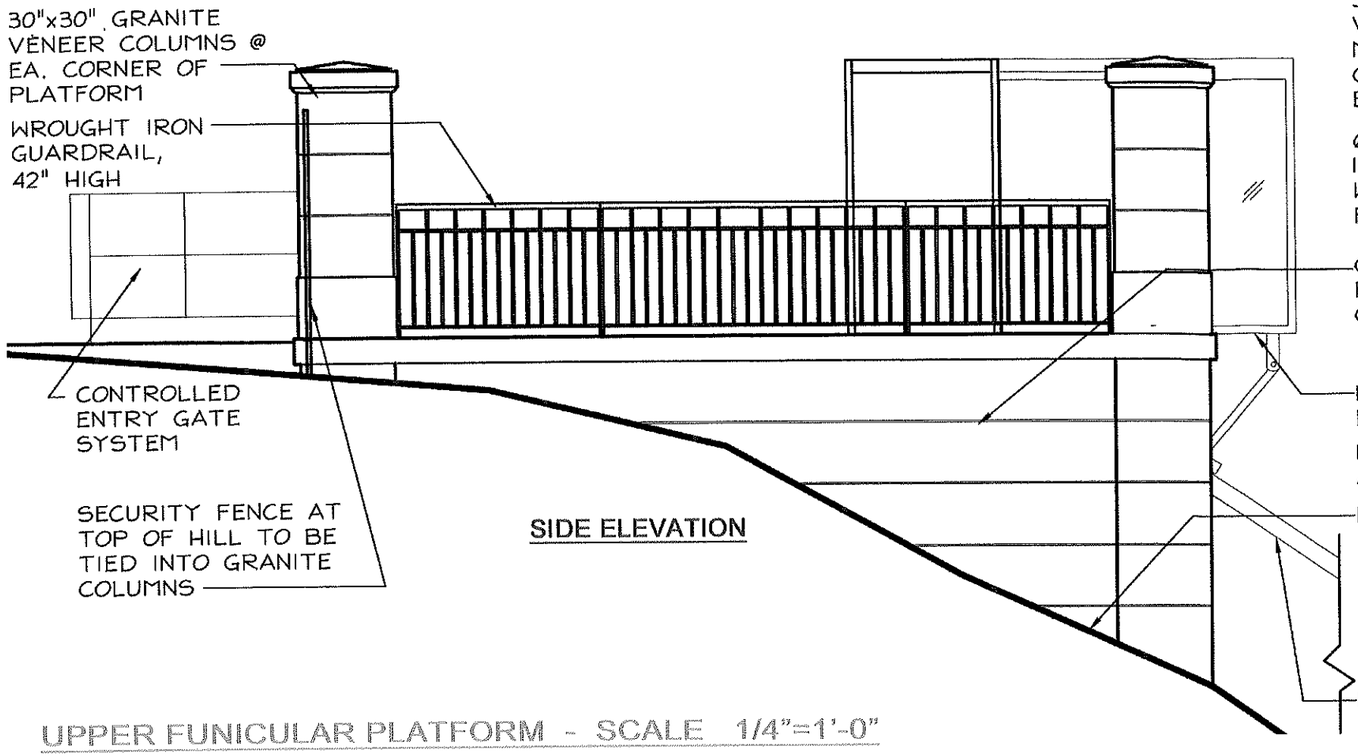

SIDE ELEVATION

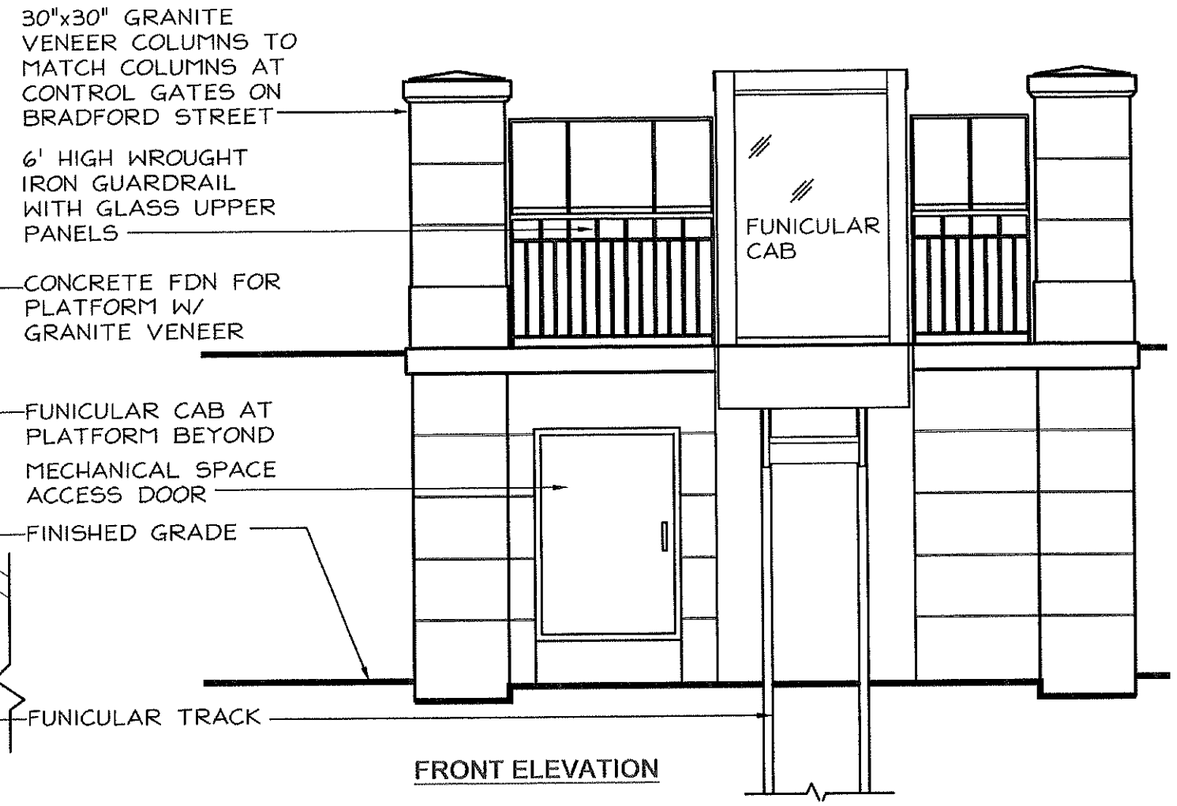

FRONT ELEVATION

UPPER FUNICULAR PLATFORM - SCALE 1/4"=1'-0"

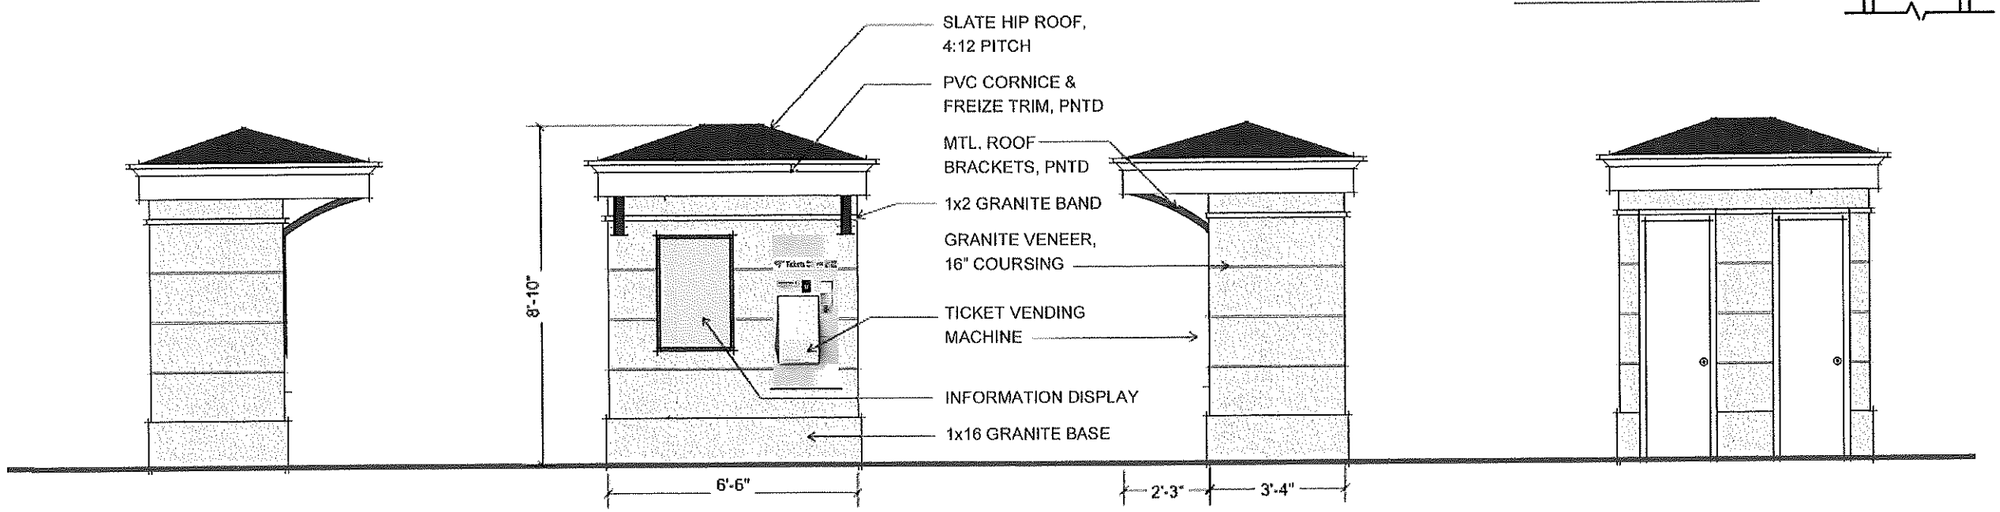

SIDE ELEVATION FRONT ELEVATION SIDE ELEVATION REAR ELEVATION

TICKET KIOSK ELEVATIONS - SCALE 1/4"=1'-0"

PROPOSED BRADFORD ACCESS PROJECT FOR PILGRIM MONUMENT & PROVINCETOWN MUSEUM

BRADFORD STREET, PROVINCETOWN, MA

PILGRIM MONUMENT PROVINCETOWN MUSEUM

COASTAL engineering co.

Hawk Design, Inc. Landscape Architecture Land Planning

OUTDOOR

Brown Lindquist Fenuccio & Raber Architects, Inc.

Cashman Construction Management

VIEW FROM BRADFORD STREET

PROPOSED BRADFORD ACCESS PROJECT FOR PILGRIM MONUMENT & PROVINCETOWN MUSEUM

BRADFORD STREET, PROVINCETOWN, MA

MARCH 16, 2018

PILGRIM MONUMENT
PROVINCETOWN MUSEUM

COASTAL engineering co.

Hawk Design, Inc.
Landscape Architecture Land Planning

OUTDOOR

Brown Lindquist Fenuccio & Raber Architects, Inc.

Cashman
Construction Management

AERIAL VIEW OF SITE CONCEPT

PROPOSED BRADFORD ACCESS PROJECT FOR PILGRIM MONUMENT & PROVINCETOWN MUSEUM

BRADFORD STREET, PROVINCETOWN, MA

PILGRIM MONUMENT
PROVINCETOWN MUSEUM

COASTAL engineering co.

Hawk Design, Inc.
Landscape Architecture Land Planning

OUTDOOR

Brown Lindquist Fenuccio & Raber Architects, Inc.

Cashman

MASS. COORD. SYSTEM NAD 1983 MAINLAND ZONE

BENCHMARK–DRILL HOLE SET IN CONCRETE WALK– EL.=85.63 (SEE DATUM NOTE)

BENCHMARK–PK SET IN SIDEWALK EL.=6.01 (SEE DATUM NOTE)

TREE INDEX:

1. NORWAY MAPLE
2. WHITE OAK
3. BLACK LOCUST

PLAN

20 10 0 20 60

1 inch = 20 ft.

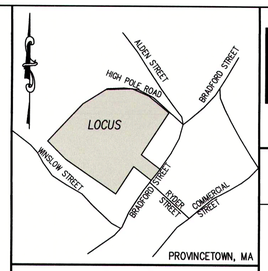

KEY MAP
NO SCALE

PLAN REFERENCES:

ASSESSORS MAP 12–1, PARCEL 27

PLAN BOOK 8, PAGE 129

L.C.P. 16813A

A PORTION OF THE TOPOGRAPHIC DATA SHOW HEREON IS FROM NORTH EAST 2011 LIDAR TERRAIN DATA DOWNLOADED FROM NOAA WEBSITE JANUARY, 2015.
TOPOGRAPHIC DATA SHOWN WITHIN PAVED ACCESS DRIVE'S, EDGE OF PAVEMENT, BRICK WALKS AND MONUMENT AREA ON BRADFORD STREET, TAKEN FROM ON THE GROUND SURVEY.

FLOOD NOTE:

FLOOD ZONE AE (EL 9) AS SHOWN ON FEMA FIRM PANEL #25001C0112J & #25001C0116J DATED JULY 16, 2014

DATUM NOTE:

ELEVATIONS SHOWN HEREON ARE BASED ON THE NORTH AMERICAN VERTICAL DATUM 1988 (NAVD 1988)

LEGEND

EXISTING

- BOUND
- CATCH BASIN
- MANHOLE
- GAS VALVE
- WATER VALVE
- HYDRANT
- ELECTRIC METER
- PULL BOX
- LIGHTPOST
- MISC. SIGN
- POST
- UTILITY POLE
- CHAIN LINK FENCE
- 80 CONTOUR

RECEIVED
APR 25 2018
TOWN CLERK

COASTAL ENGINEERING COMPANY, INC.
260 Cranberry Hwy. Orleans, MA 02653
508.255.6511 Fax: 508.255.6700

NO.	DATE	REVISION	BY

SEAL

PROJECT: CAPE COD PILGRIM MEMORIAL ASSOCIATION
ONE HIGH POLE HILL ROAD, PROVINCETOWN, MA

SHEET TITLE: PLAN SHOWING EXISTING SITE CONDITIONS

SCALE	AS NOTED
DRAWING FILE	C1439404-C3D.dwg
DATE	6-23-15
DRAWN BY	MAP
CHECKED BY	

C1.2.1

1 OF 1 SHEETS

PROJECT NO. C14394.04

Coastal Engineering Co., Inc. © 2015

F:\SDSK\PROJ\C14000\C14394\C14394-04\C14394b4-EMAIL.dwg Jun 23, 2015 - 1:00pm

RECEIVED
APR 25 2018
TOWN CLERK

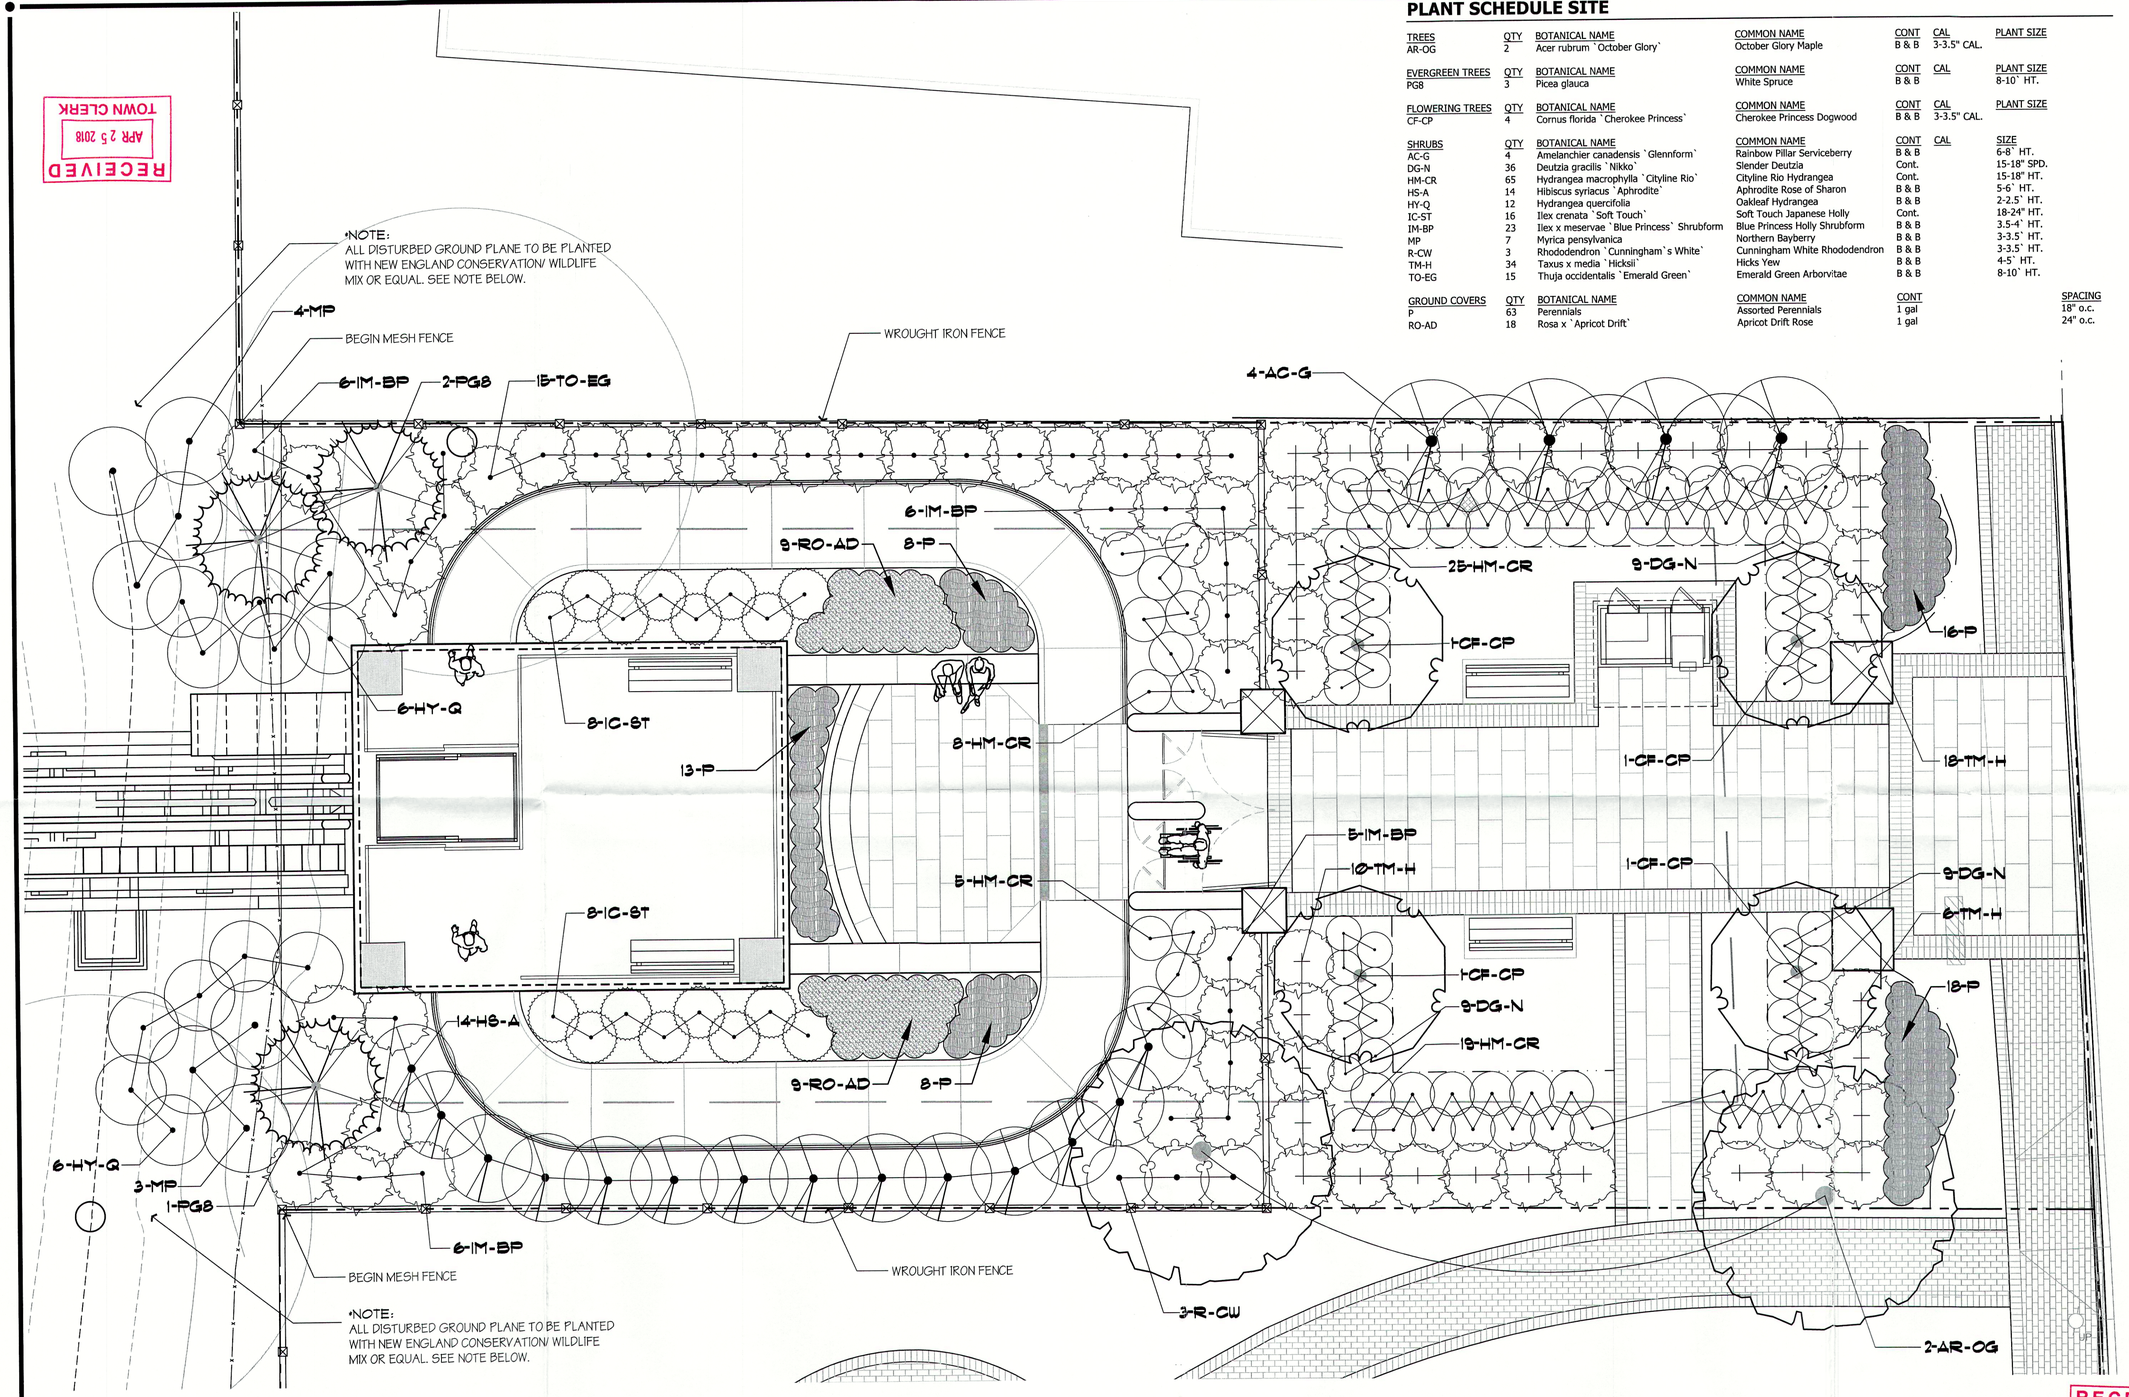

PLANT SCHEDULE SITE

TREES	QTY	BOTANICAL NAME	COMMON NAME	CONT	CAL	PLANT SIZE
AR-OG	2	Acer rubrum `October Glory`	October Glory Maple	B & B	3-3.5" CAL.	
EVERGREEN TREES	**QTY**	**BOTANICAL NAME**	**COMMON NAME**	**CONT**	**CAL**	**PLANT SIZE**
PG8	3	Picea glauca	White Spruce	B & B		8-10` HT.
FLOWERING TREES	**QTY**	**BOTANICAL NAME**	**COMMON NAME**	**CONT**	**CAL**	**PLANT SIZE**
CF-CP	4	Cornus florida `Cherokee Princess`	Cherokee Princess Dogwood	B & B	3-3.5" CAL.	
SHRUBS	**QTY**	**BOTANICAL NAME**	**COMMON NAME**	**CONT**	**CAL**	**SIZE**
AC-G	4	Amelanchier canadensis `Glennform`	Rainbow Pillar Serviceberry	B & B		6-8` HT.
DG-N	36	Deutzia gracilis `Nikko`	Slender Deutzia	Cont.		15-18" SPD.
HM-CR	65	Hydrangea macrophylla `Cityline Rio`	Cityline Rio Hydrangea	Cont.		15-18" HT.
HS-A	14	Hibiscus syriacus `Aphrodite`	Aphrodite Rose of Sharon	B & B		5-6` HT.
HY-Q	12	Hydrangea quercifolia	Oakleaf Hydrangea	B & B		2-2.5` HT.
IC-ST	16	Ilex crenata `Soft Touch`	Soft Touch Japanese Holly	Cont.		18-24" HT.
IM-BP	23	Ilex x meservae `Blue Princess` Shrubform	Blue Princess Holly Shrubform	B & B		3.5-4` HT.
MP	7	Myrica pensylvanica	Northern Bayberry	B & B		3-3.5` HT.
R-CW	3	Rhododendron `Cunningham`s White`	Cunningham White Rhododendron	B & B		3-3.5` HT.
TM-H	34	Taxus x media `Hicksii`	Hicks Yew	B & B		4-5` HT.
TO-EG	15	Thuja occidentalis `Emerald Green`	Emerald Green Arborvitae	B & B		8-10` HT.
GROUND COVERS	**QTY**	**BOTANICAL NAME**	**COMMON NAME**	**CONT**		**SPACING**
P	63	Perennials	Assorted Perennials	1 gal		18" o.c.
RO-AD	18	Rosa x `Apricot Drift`	Apricot Drift Rose	1 gal		24" o.c.

New England Conservation/Wildlife Mix

SPECIES: Virginia Wild Rye, (Elymus virginicus), Little Bluestem, (Schizachyrium scoparium), Big Bluestem, (Andropogon gerardii), Creeping Red Fescue, (Festuca rubra), Switch Grass, (Panicum virgatum), Partridge Pea, (Chamaecrista fasciculata), Deer Tongue, (Panicum clandestinum), Indian Grass, (Sorghastrum nutans), Ox Eye Sunflower, (Heliopsis helianthoides), Common Milkweed, (Asclepias syriaca), Spotted Joe Pye Weed, (Eupatorium maculatum), Grass Leaved Goldenrod, (Euthamia graminifolia), Blue Vervain, (Verbena hastata), New England Aster, (Aster novae-angliae), Early Goldenrod, (Solidago juncea).
Source: New England Wetland Plants.

CONSERVATION NOTES

1. ALL WORK TO BE DONE IN ACCORDANCE WITH THE DEP ORDER OF CONDITIONS IN ADDITION TO ALL LOCAL ORDINANCES.
2. NO HERBICIDES OR PESTICIDES SHALL BE USED ON SUBJECT PROPERTY.
3. THE LIMIT OF WORK LINE SHALL BE PERMANENTLY MARKED AFTER REMOVAL OF THE HAYBALE LINE OR OTHER APPROVED S.E.C. METHODS.
4. A BUFFER ZONE OF NATURAL VEGETATION SHALL BE LEFT UNDISTURBED OUTSIDE THE WORK LIMIT AREA.
5. ALL EXPOSED SOILS TO BE LOAMED AND SEEDED.
6. LANDSCAPE CONTRACTOR SHALL MEET WITH CONSERVATION AGENT PRIOR TO COMMENCEMENT OF ANY WORK.
7. A TEMPORARY AUTOMATED ABOVE-GROUND IRRIGATION SYSTEM MAY BE REQUIRED FOR THE FIRST TWO-THREE GROWING SEASONS (AFTER WHICH THE SYSTEM IS TO BE REMOVED).

RECEIVED
APR 25 2018
TOWN CLERK

Base plan information provided electronically by Coastal Engineering Company of Orleans, Massachusetts and Brown Lindquist Fenuccio & Raber Achitects, Inc of Yarmouthport, MA.

Hawk Design, Inc.
Landscape Architecture
Land Planning
Sagamore, MA
508-833-8800
info@hawkdesigninc.com

HAWK DESIGN, INC. 2018
THIS DRAWING AND ALL INFORMATION CONTAINED HEREON IS PROPRIETARY INFORMATION OF HAWK DESIGN, INC. AND MAY NOT BE COPIED OR REPRODUCED, EITHER IN WHOLE OR IN PART, BY ANY METHOD, WITHOUT WRITTEN PERMISSION OF HAWK DESIGN, INC.

BROWN LINDQUIST FENUCCIO & RABER ARCHITECTS, INC.
203 MAIN STREET, SUITE A
YARMOUTHPORT, MA 02675
PH 508-362-8302
FAX 508-362-2828
www.blfrarchitects.com
COASTAL ENGINEERING COMPANY, INC.
24 ROCKLAND STREET
ORLEANS, MASSACHUSETTS 02653
508.240.6372 FAX: 508.255.0290

Date: 04.20.18

Revisions:
Num. Date Description

Bradford Access Project
Provincetown, Massachusetts

Drawn By: JP | Checked By: DH

Submission Planting Plan

Scale: 1/4" = 1'-0"

Sheet: **L1**